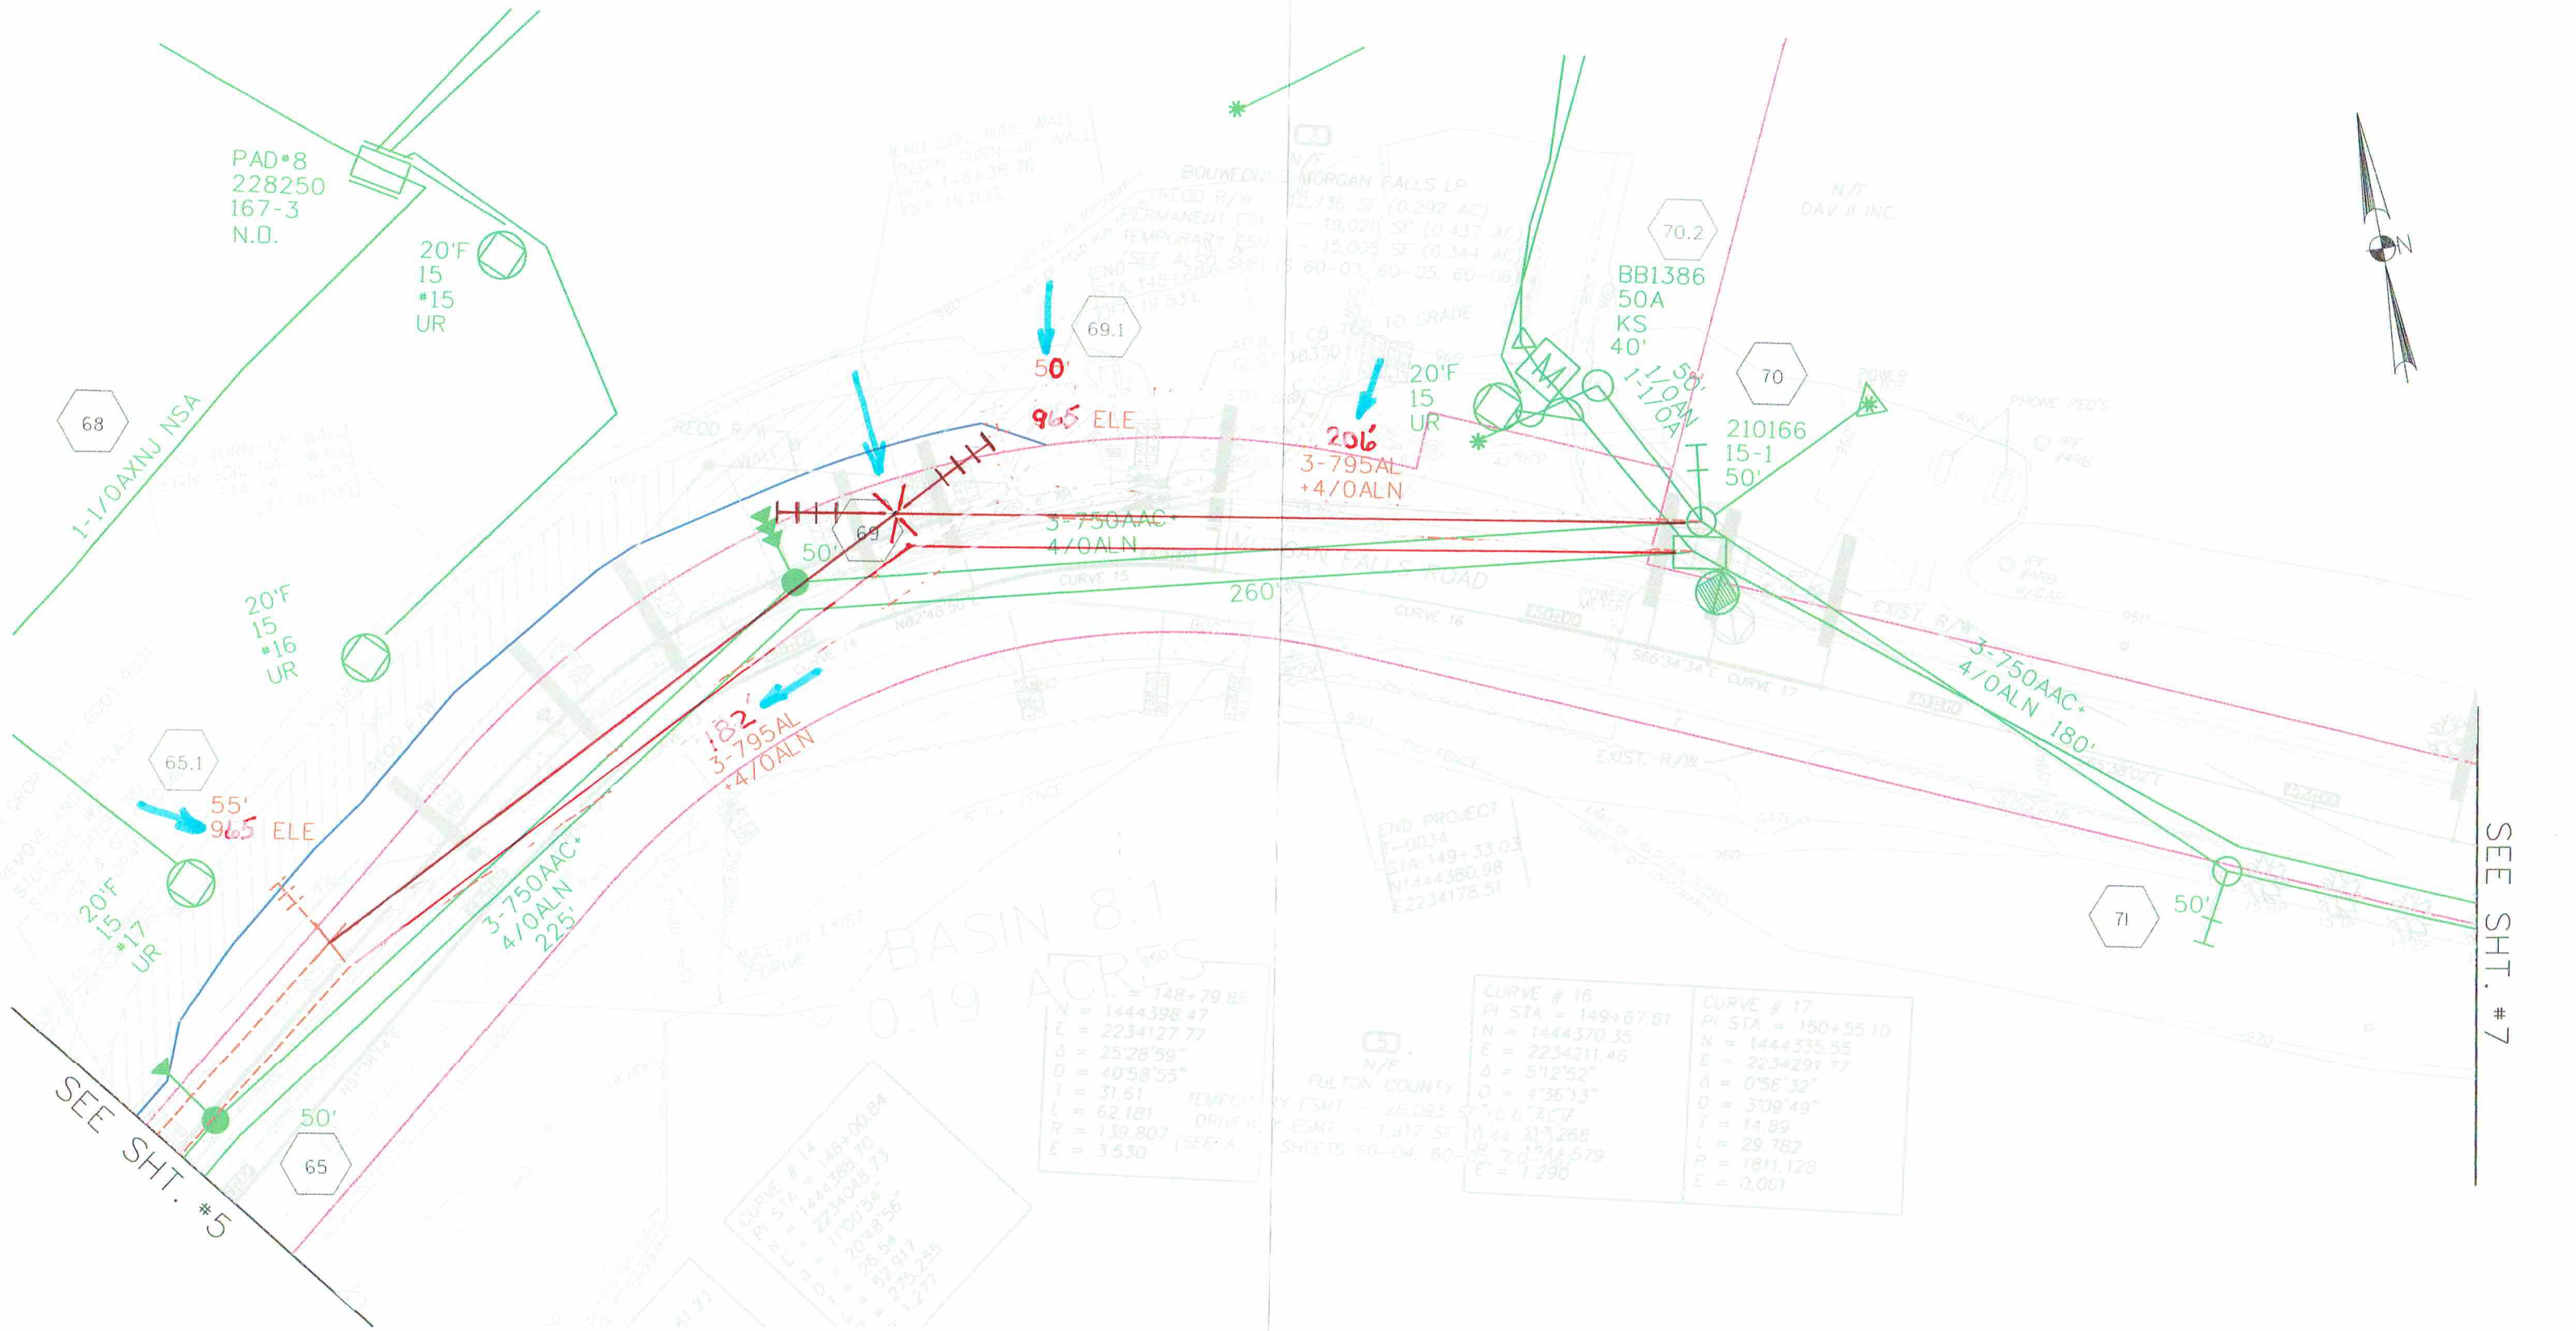

ARC FLASH

target ZERO
Every day, every job, safety.

SCALE IN FEET
0 20 40 80

ELECTRONIC FILE DATE	CONSTRUCTION REVISION DATE
PLANS DATE: 05/18/2012	REVISION DATE:
PLANS DATE: 09/22/2014	REVISION DATE:
PLANS DATE:	REVISION DATE:
PLANS DATE:	REVISION DATE:
PLANS DATE:	REVISION DATE:

ENGINEERED BY: CHAD MARLOW DATE: SEP. 2014
PROJECT TITLE: MORGAN FALLS ROAD IMPROVEMENT
PROJECT #: T-0034
WORK ORDER #: GP892H23111 PI: L4375
REGION: METRO NORTH HQ: N. FULTON
COUNTY: FULTON
MAP REFERENCE: 0390-1354 DWG #: 6 OF 10

GEORGIA POWER