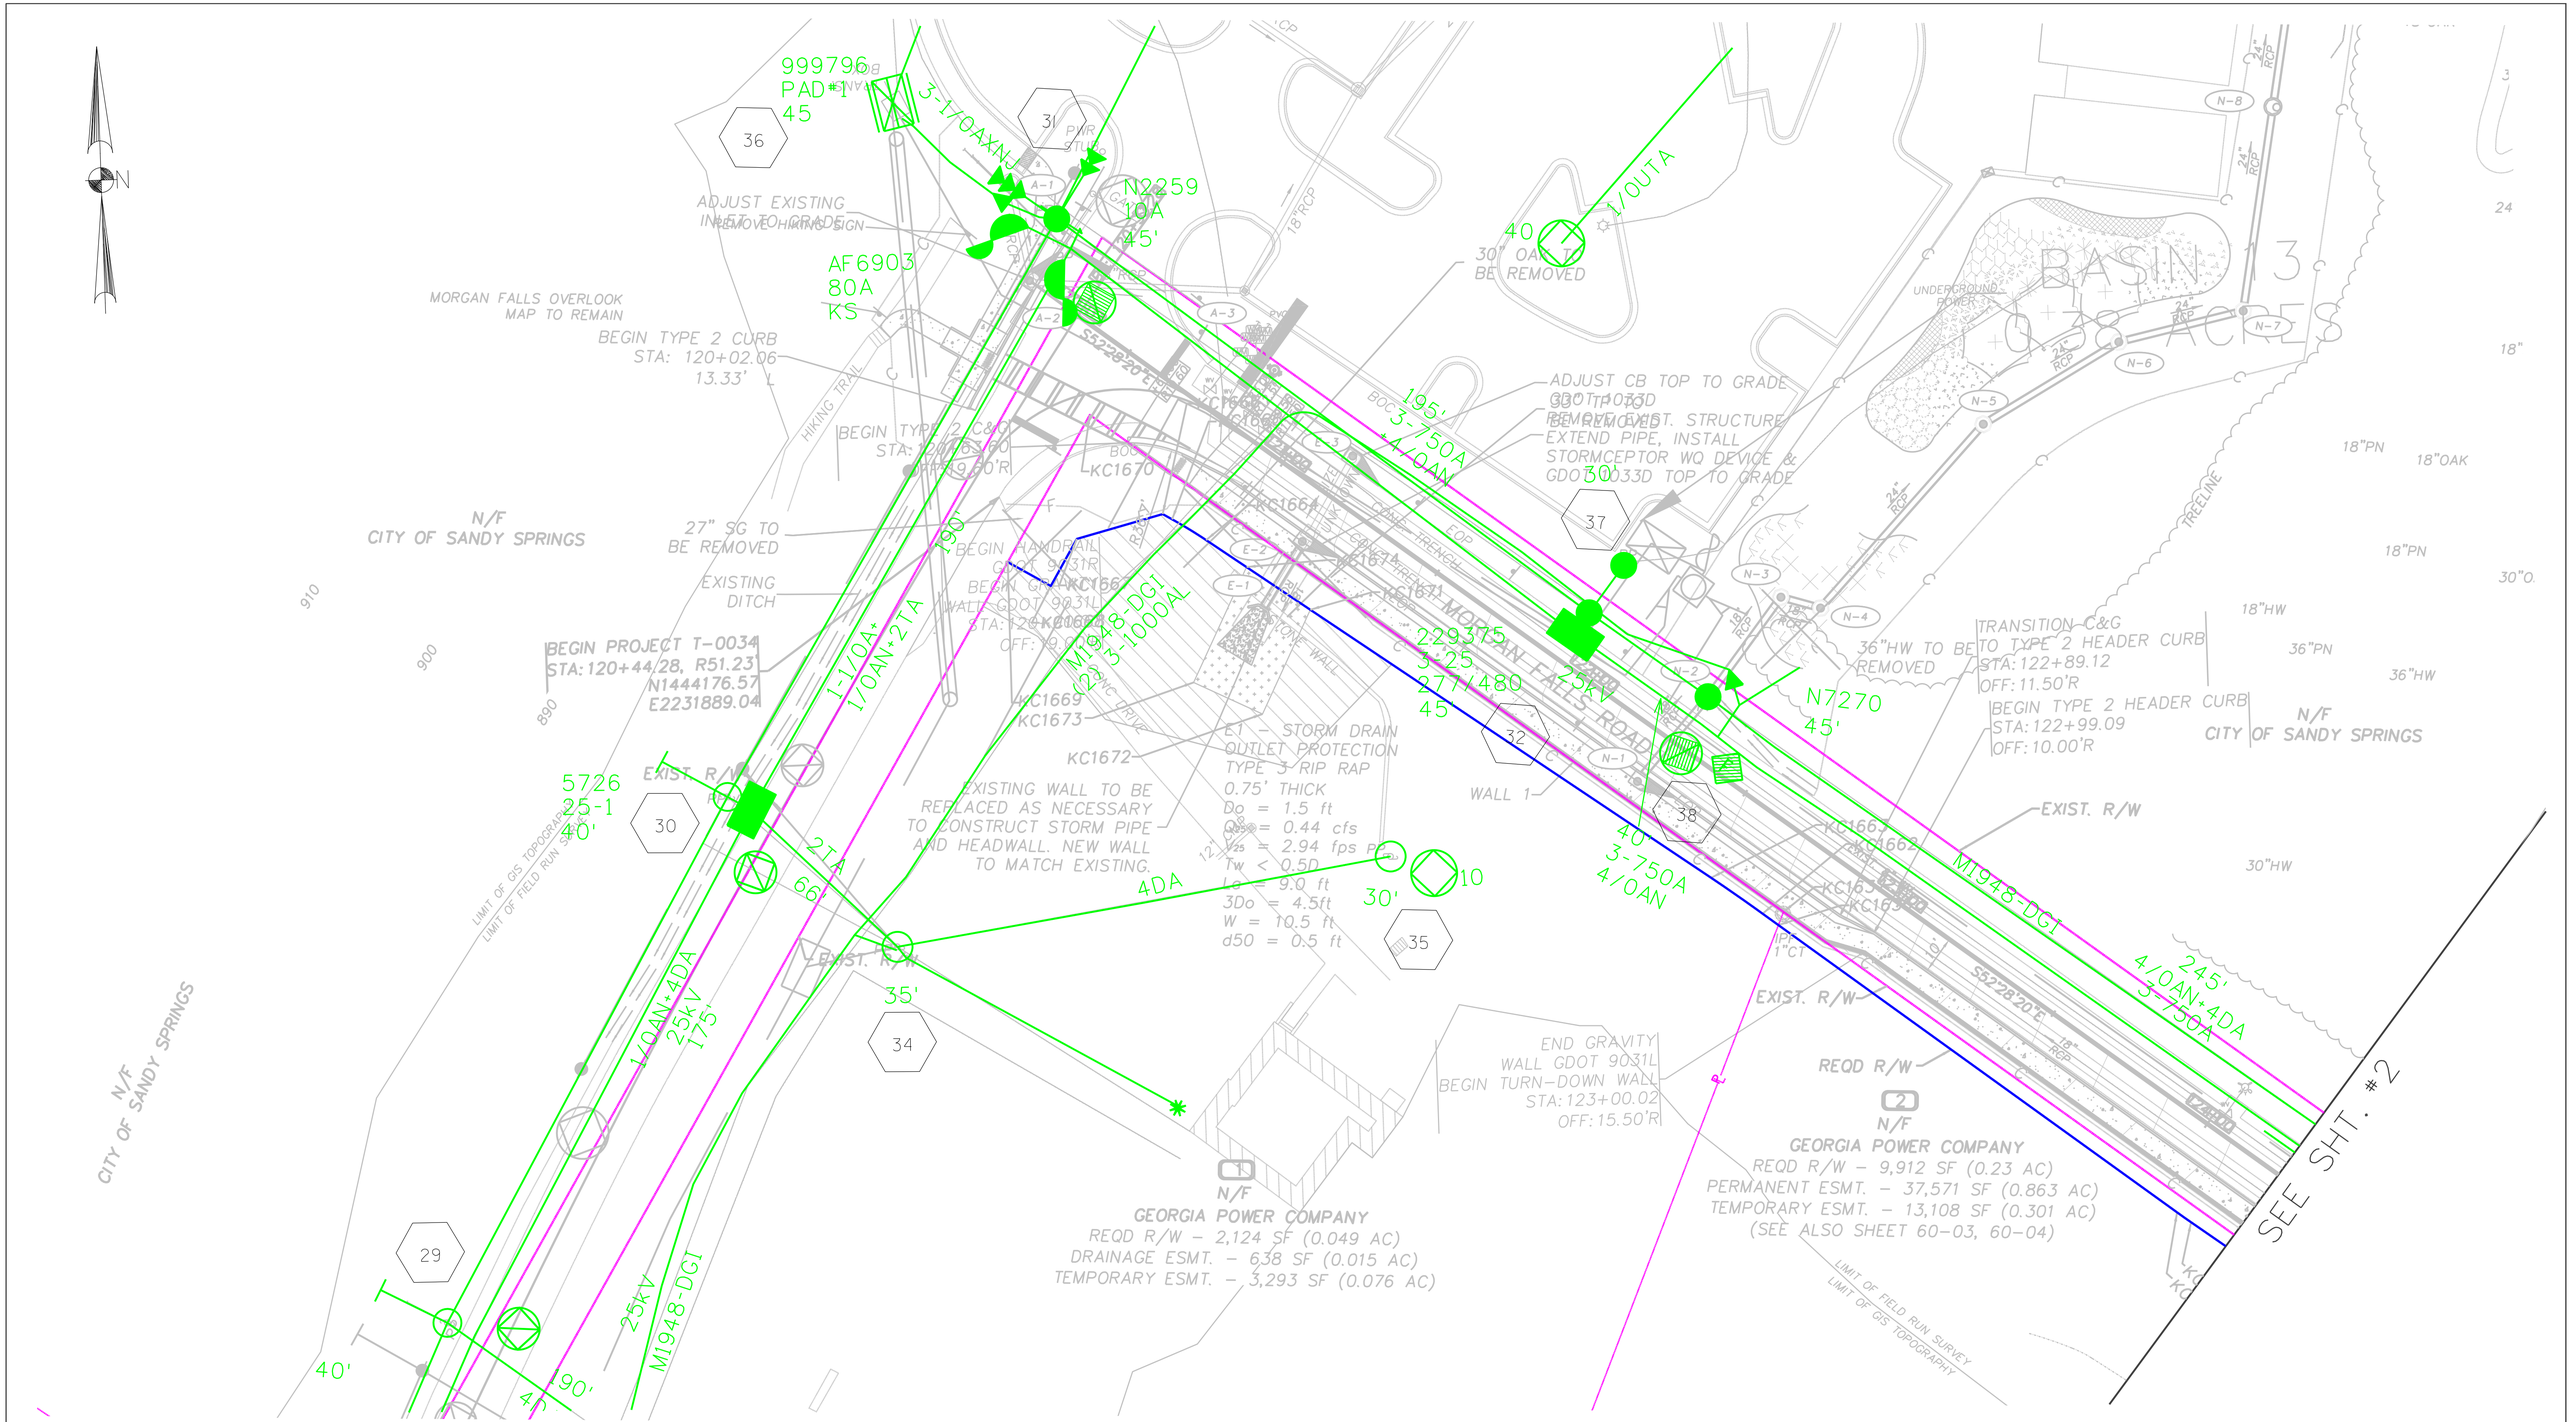
N
999796
PAD #1
45
3-1/0AXNJ
36
31
N2259
10A
45'
ADJUST EXISTING
INLET TO GRADE
REMOVE HIKING SIGN
AF6903
80A
KS
MORGAN FALLS OVERLOOK
MAP TO REMAIN
BEGIN TYPE 2 CURB
STA: 120+02.06
13.33' L
HIKING TRAIL
BEGIN TYPE 2 C&G
STA: 120+65.00
OFF: 9.50'R
N/F
CITY OF SANDY SPRINGS
27" SG TO
BE REMOVED
EXISTING
DITCH
BEGIN PROJECT T-0034
STA: 120+44.28, R51.23'
N1444176.57
E2231889.04
1-1/0A+
1/0AN+2TA
190'
BEGIN HANDRAIL
GDOT 9031R
BEGIN GDOT 9031L
WALL GDOT 9031L
STA: 120+65.00
OFF: 19.50'R
KC1670
KC1669
KC1673
KC1672
KC1664
KC1663
EXIST. R/W
5726
25-1
40'
30
LIMIT OF GIS TOPOGRAPHY
LIMIT OF FIELD RUN SURVEY
2TA
66'
4DA
EXIST. R/W
35'
34
1/0AN+4DA
25kV
175'
N/F
CITY OF SANDY SPRINGS
29
25kV
MI948-DGT
40'
190'
45
MI948-DGT
(22) 3-1000AL
229375
3-25
271/480
45
195'
3-750A
4/0AW
190'
25kV
40
3-750A
4/0AN
1/0UTA
40
30" OAK TO
BE REMOVED
ADJUST CB TOP TO GRADE
GDOT 1033D
REMOVE EXIST. STRUCTURE
EXTEND PIPE, INSTALL
STORMCEPTOR WQ DEVICE &
GDOT 1033D TOP TO GRADE
30
37
25kV
N7270
45'
32
WALL 1
38
EXIST. R/W
MI948-DGT
245'
4/0AN+4DA
3-750A
EXIST. R/W
REQD R/W
SEE SHT. #2
BASIN 13
0.48 ACRES
UNDERGROUND POWER
TREELINE
TRANSITION C&G
STA: 122+89.12
OFF: 11.50'R
36"HW TO BE
REMOVED
BEGIN TYPE 2 HEADER CURB
STA: 122+99.09
OFF: 10.00'R
N/F
C

CURVE # 1	CURVE # 2	CURVE # 3
PI STA = 126+13.31	PI STA = 128+20.30	PI STA = 128+95.35
N = 1443870.57	N = 1443751.07	N = 1443698.47
E = 2232371.51	E = 2232540.57	E = 2232595.31
Δ = 2°16'23"	Δ = 8°36'08"	Δ = 29°01'36"
D = 5°43'46"	D = 23°01'30"	D = 38°09'37"
T = 19.84	T = 18.72	T = 38.87
L = 39.671	L = 37.361	L = 76.065
R = 1000.000	R = 248.842	R = 150.145
E = 0.197	E = 0.703	E = 4.949

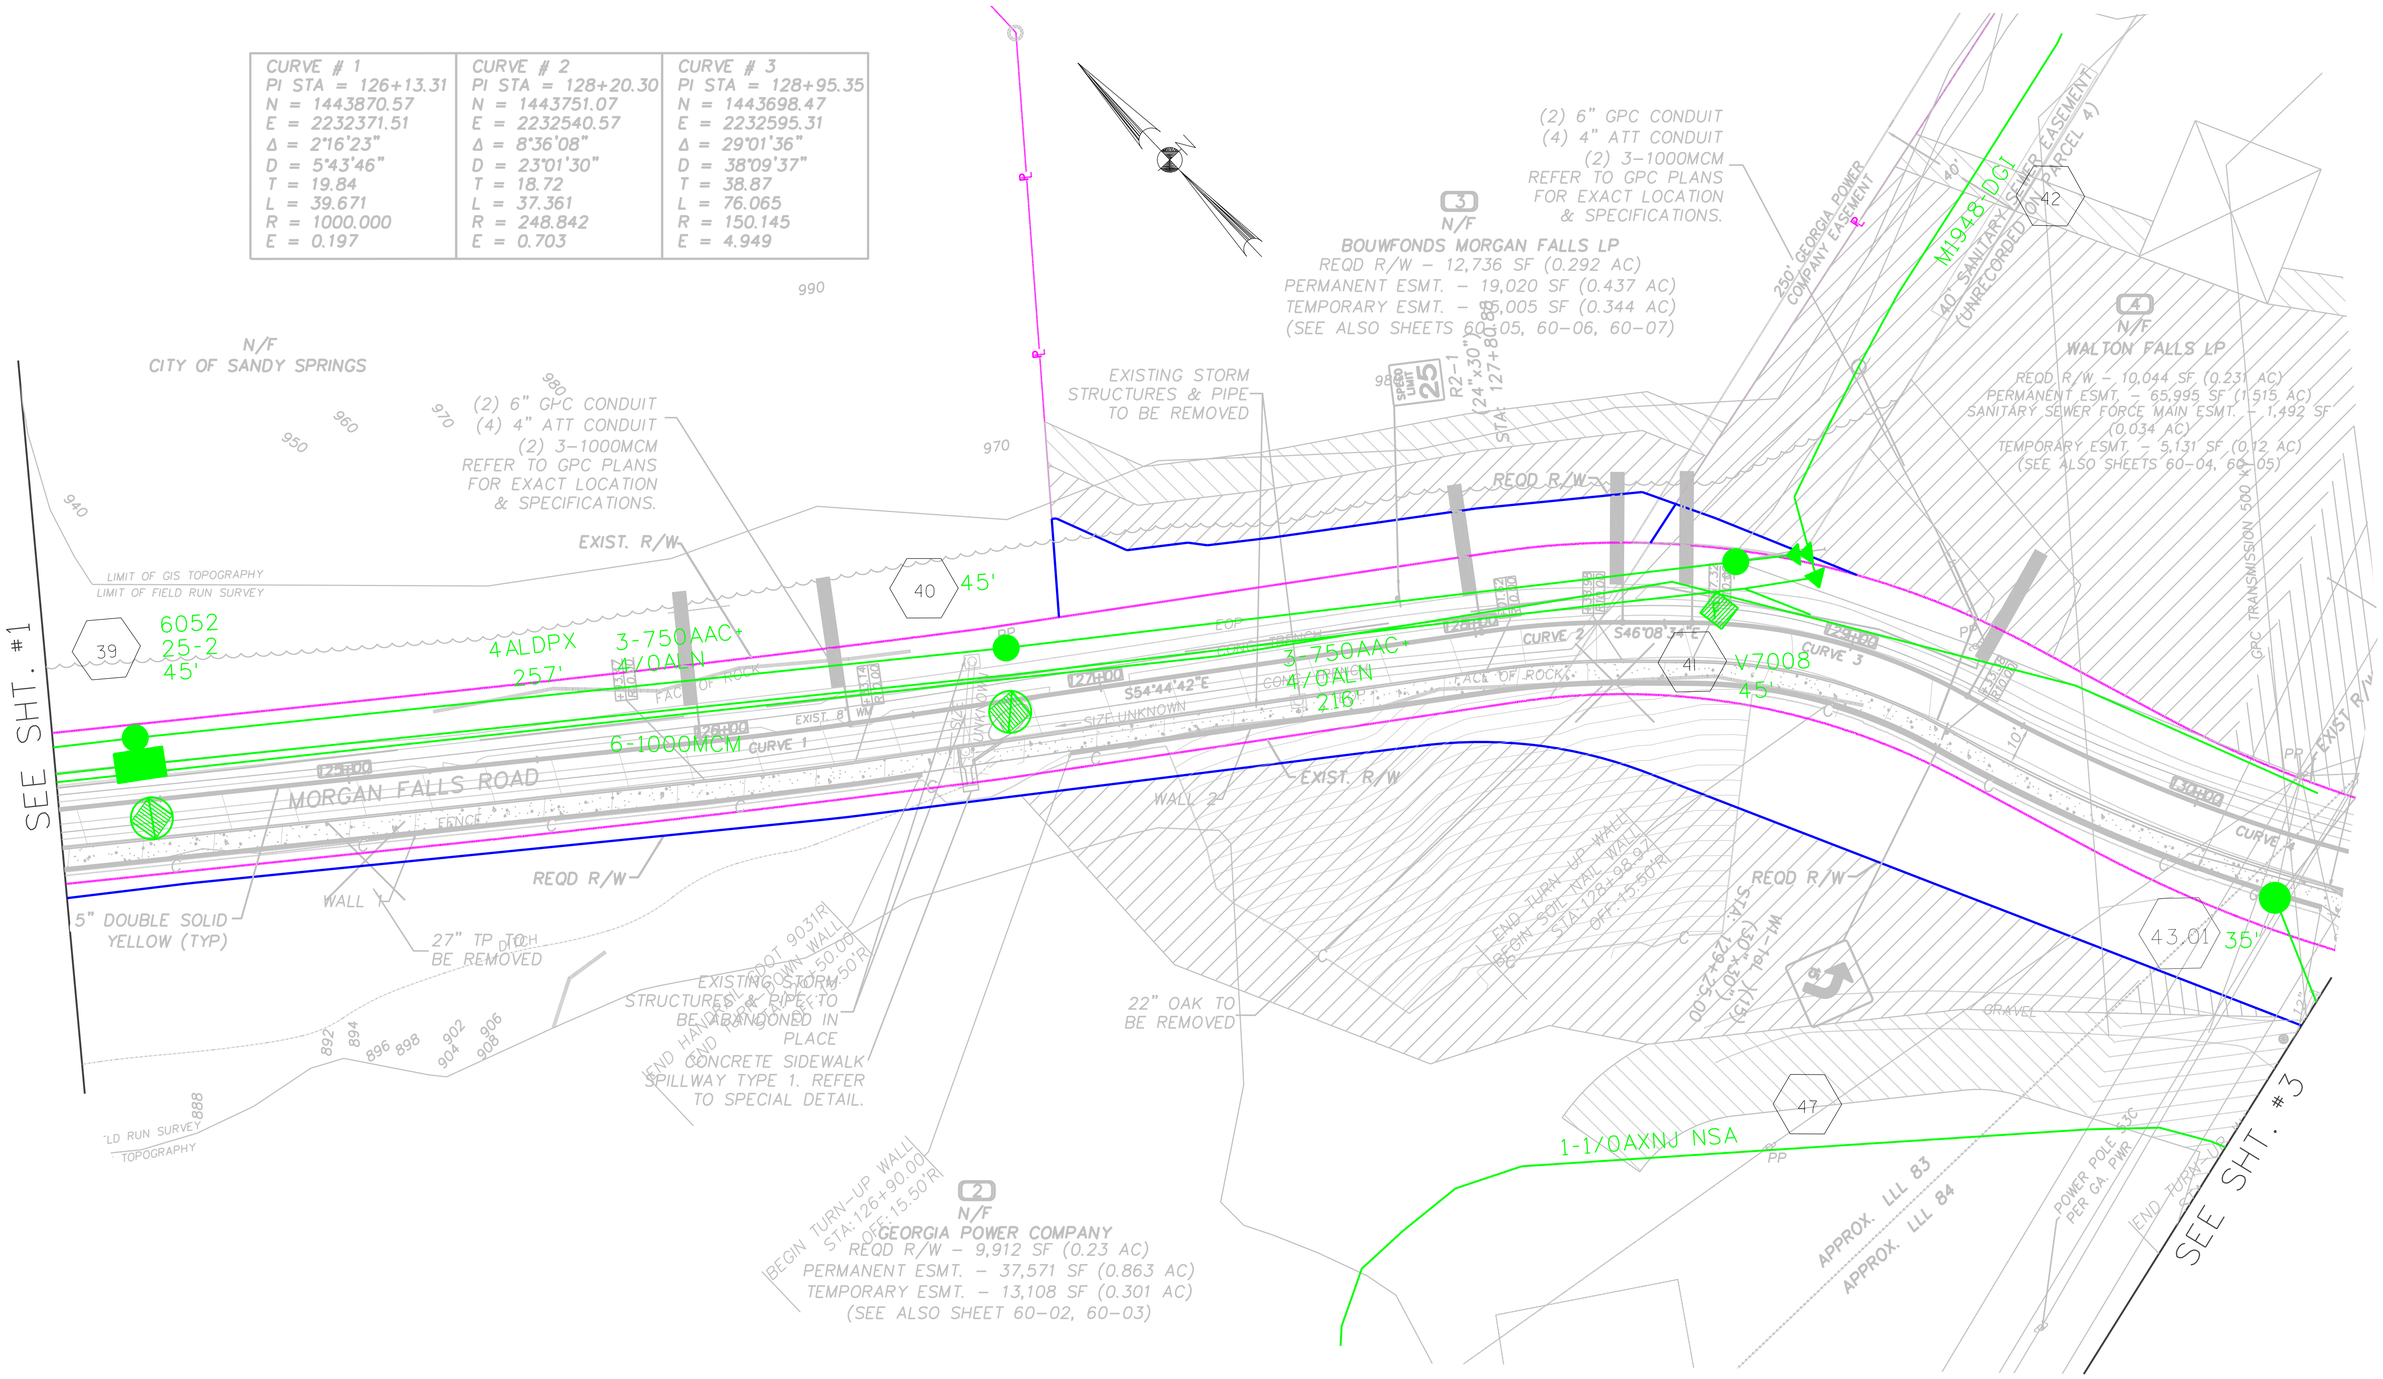

ARC FLASH

target ZERO Every day, every job, safety.

SCALE IN FEET
0 20 40 80

ELECTRONIC FILE DATE	CONSTRUCTION REVISION DATE
PLANS DATE: 05/18/2012	REVISION DATE: .
PLANS DATE: 09/22/2014	REVISION DATE:
PLANS DATE:	REVISION DATE:
PLANS DATE:	REVISION DATE:
PLANS DATE:	REVISION DATE:

ENGINEERED BY: CHAD MARLOW DATE: SEP. 2014
PROJECT TITLE: MORGAN FALLS ROAD IMPROVEMENT
PROJECT # : T-0034
WORK ORDER #: GP892H23111 PI: L4375
REGION: METRO NORTH HQ: N. FULTON
COUNTY: FULTON
MAP REFERENCE: 0390-1354 DWG #: 2 OF 10

GEORGIA POWER

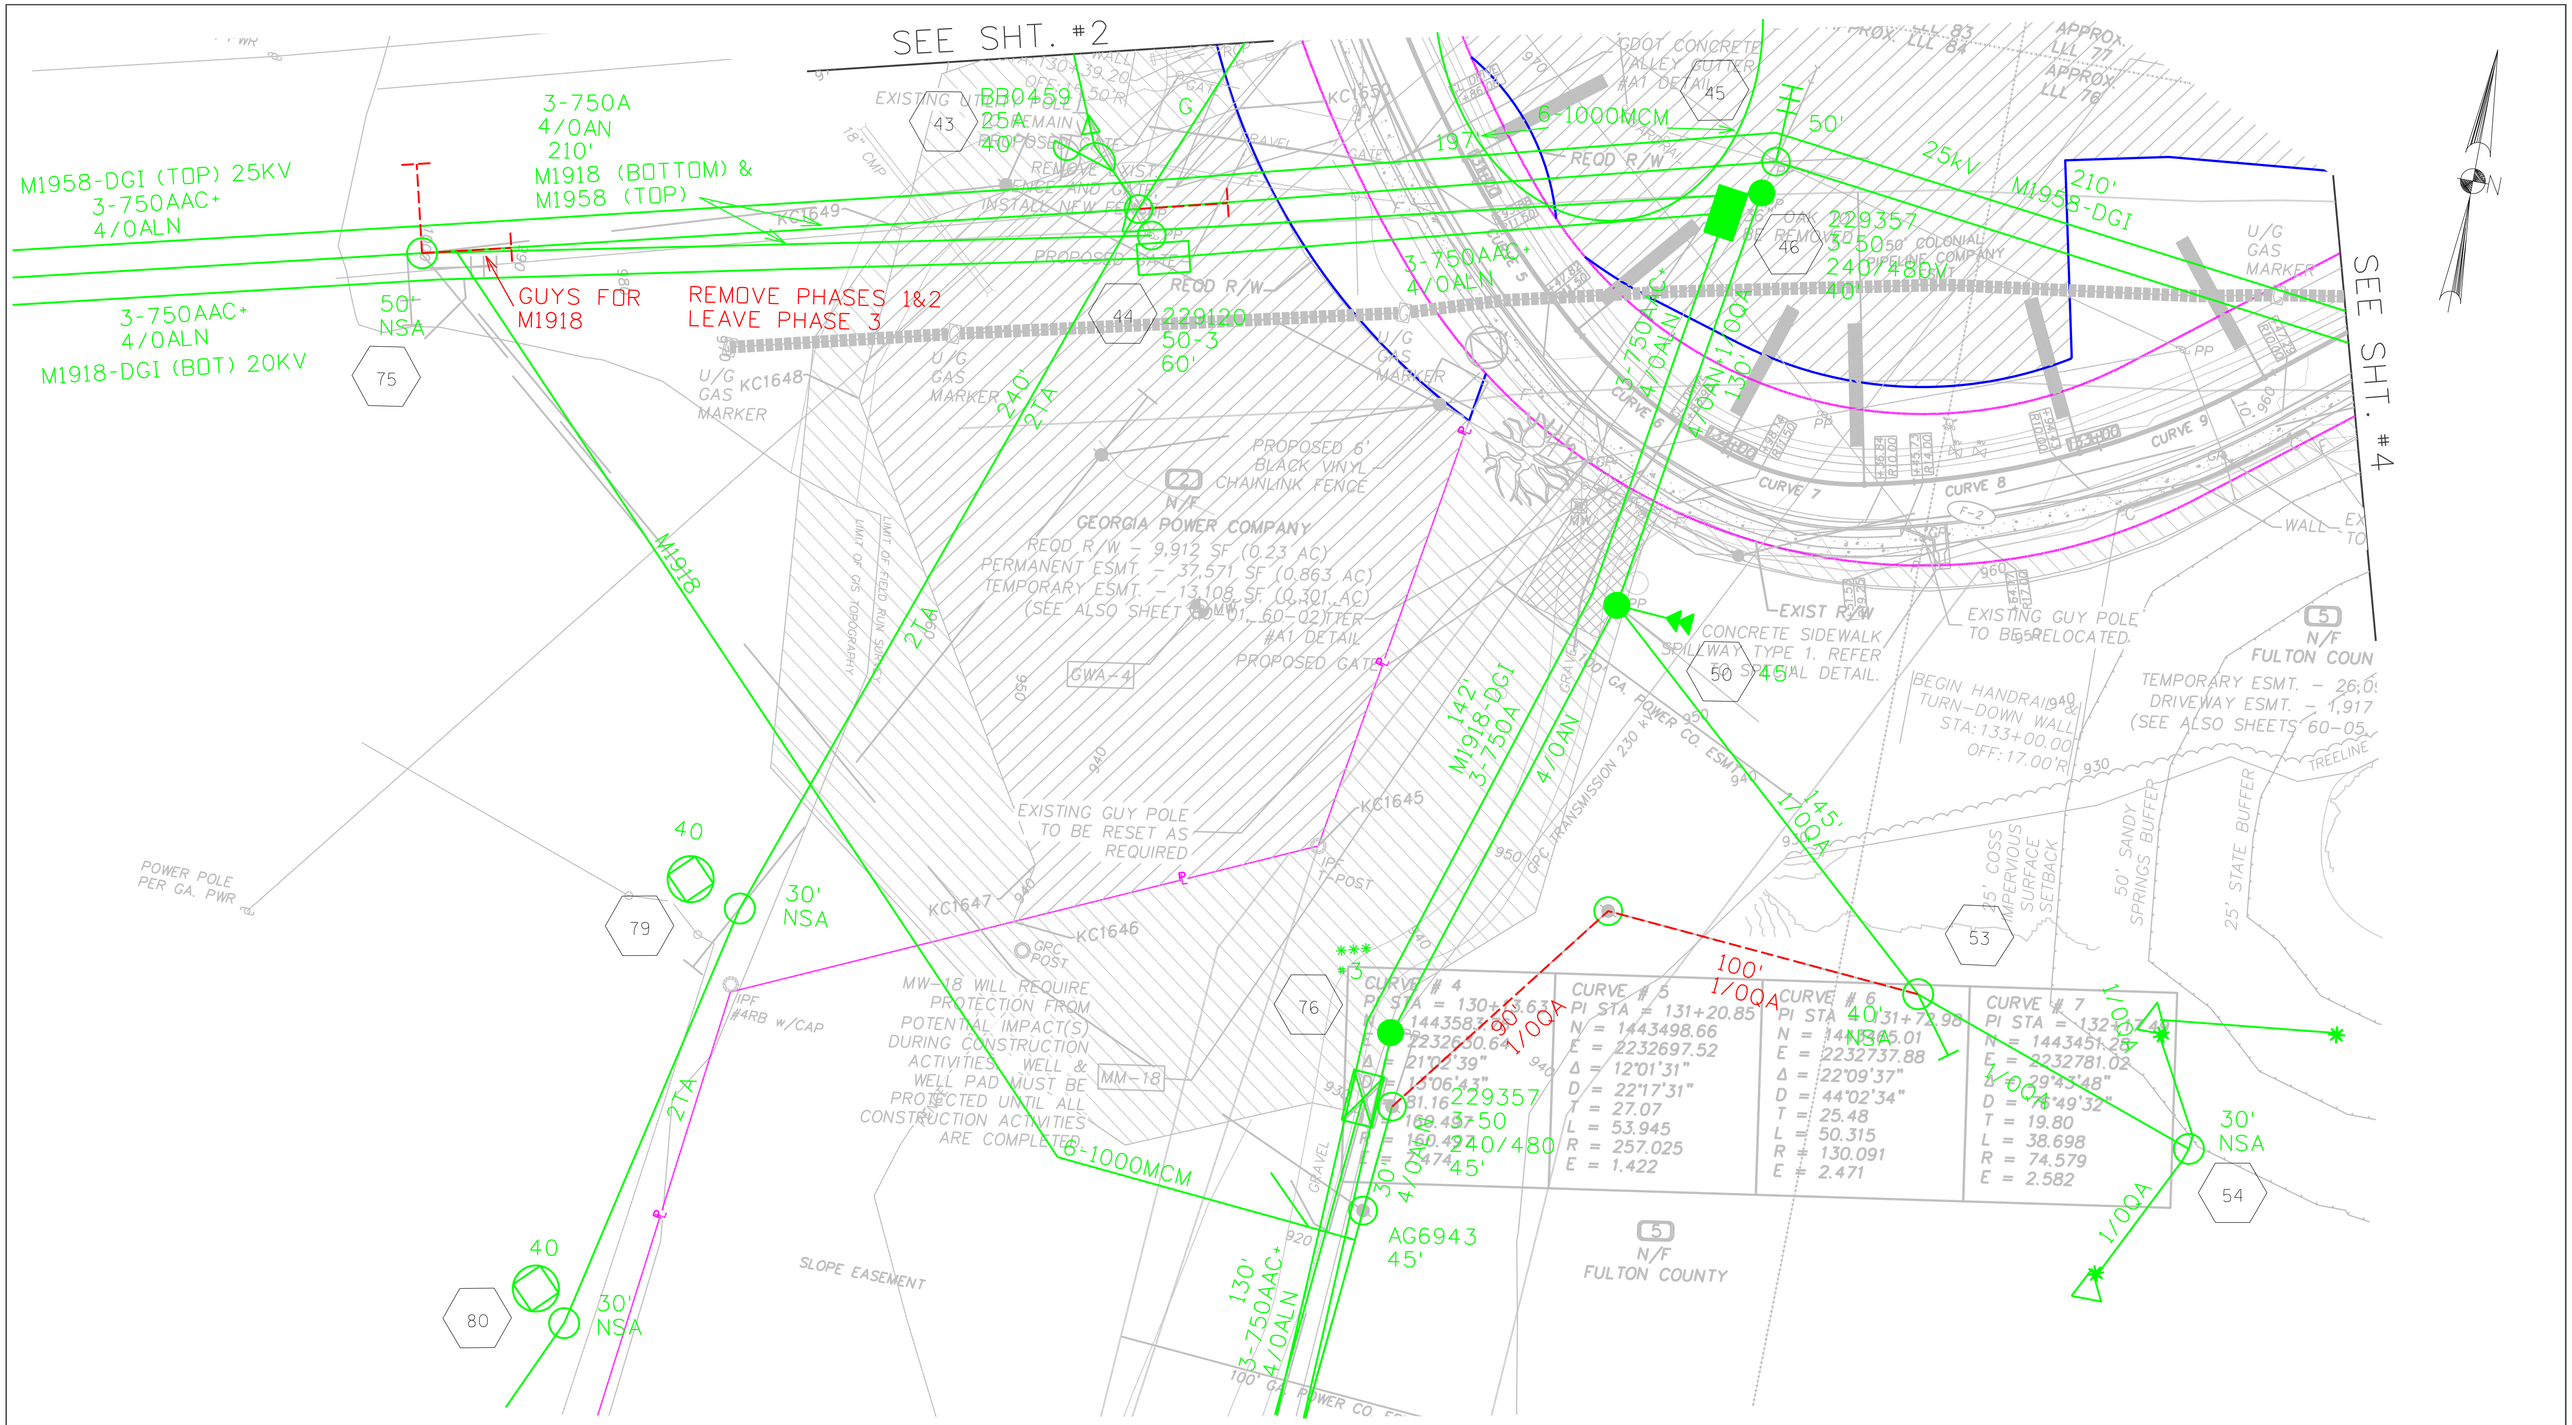

ARC FLASH

target ZERO
Every day, every job, safety.

SCALE IN FEET
0 20 40 80

ELECTRONIC FILE DATE	CONSTRUCTION REVISION DATE
PLANS DATE: 05/18/2012	REVISION DATE: .
PLANS DATE: 09/22/2014	REVISION DATE:
PLANS DATE:	REVISION DATE:
PLANS DATE:	REVISION DATE:
PLANS DATE:	REVISION DATE:

ENGINEERED BY: CHAD MARLOW — DATE: SEP. 2014
PROJECT TITLE: MORGAN FALLS ROAD IMPROVEMENT
PROJECT # : T-0034
WORK ORDER #:GP892H23111 — PI: L4375
REGION: METRO NORTH — HQ: N. FULTON
COUNTY: FULTON
MAP REFERENCE: 0390-1354 — DWG #: 3 OF 10

GEORGIA POWER

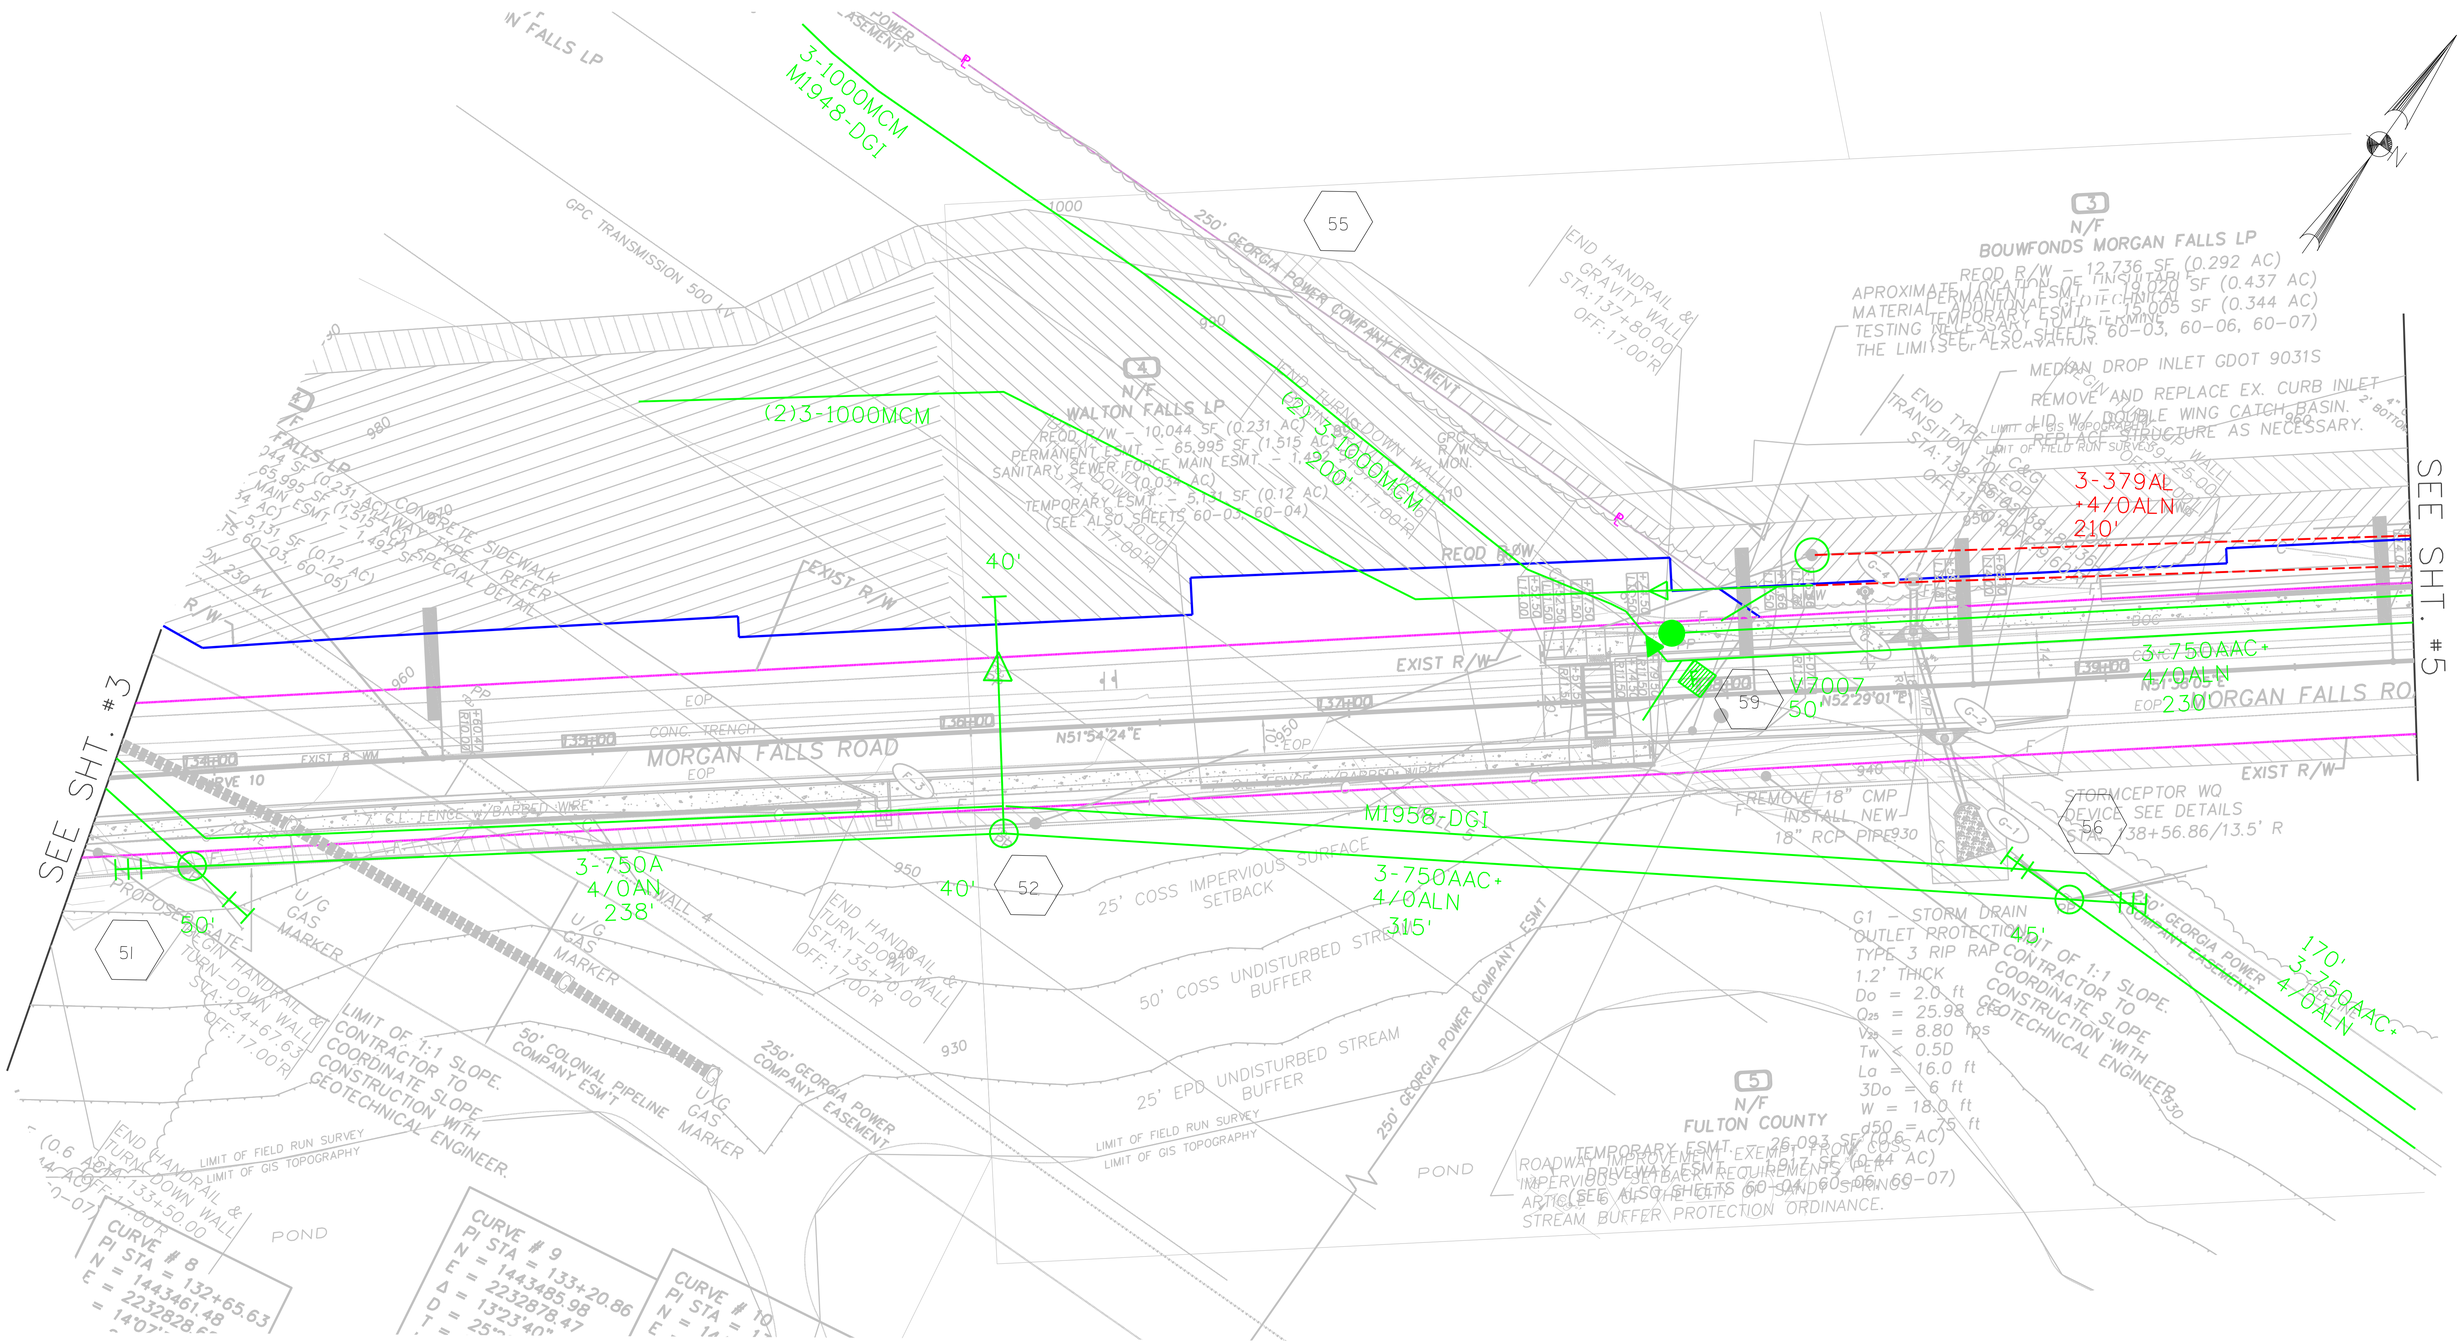

ARC FLASH

target ZERO
Every day, every job, safety.

SCALE IN FEET
0 20 40 80

ELECTRONIC FILE DATE	CONSTRUCTION REVISION DATE
PLANS DATE: 05/18/2012	REVISION DATE: .
PLANS DATE: 09/22/2014	REVISION DATE:
PLANS DATE:	REVISION DATE:
PLANS DATE:	REVISION DATE:
PLANS DATE:	REVISION DATE:

ENGINEERED BY: CHAD MARLOW — DATE: SEP. 2014
PROJECT TITLE: MORGAN FALLS ROAD IMPROVEMENT
PROJECT # : T-0034
WORK ORDER #: GP892H23111 — PI: L4375
REGION: METRO NORTH — HQ: N. FULTON
COUNTY: FULTON
MAP REFERENCE: 0390-1354 — DWG #: 4 OF 10

GEORGIA POWER

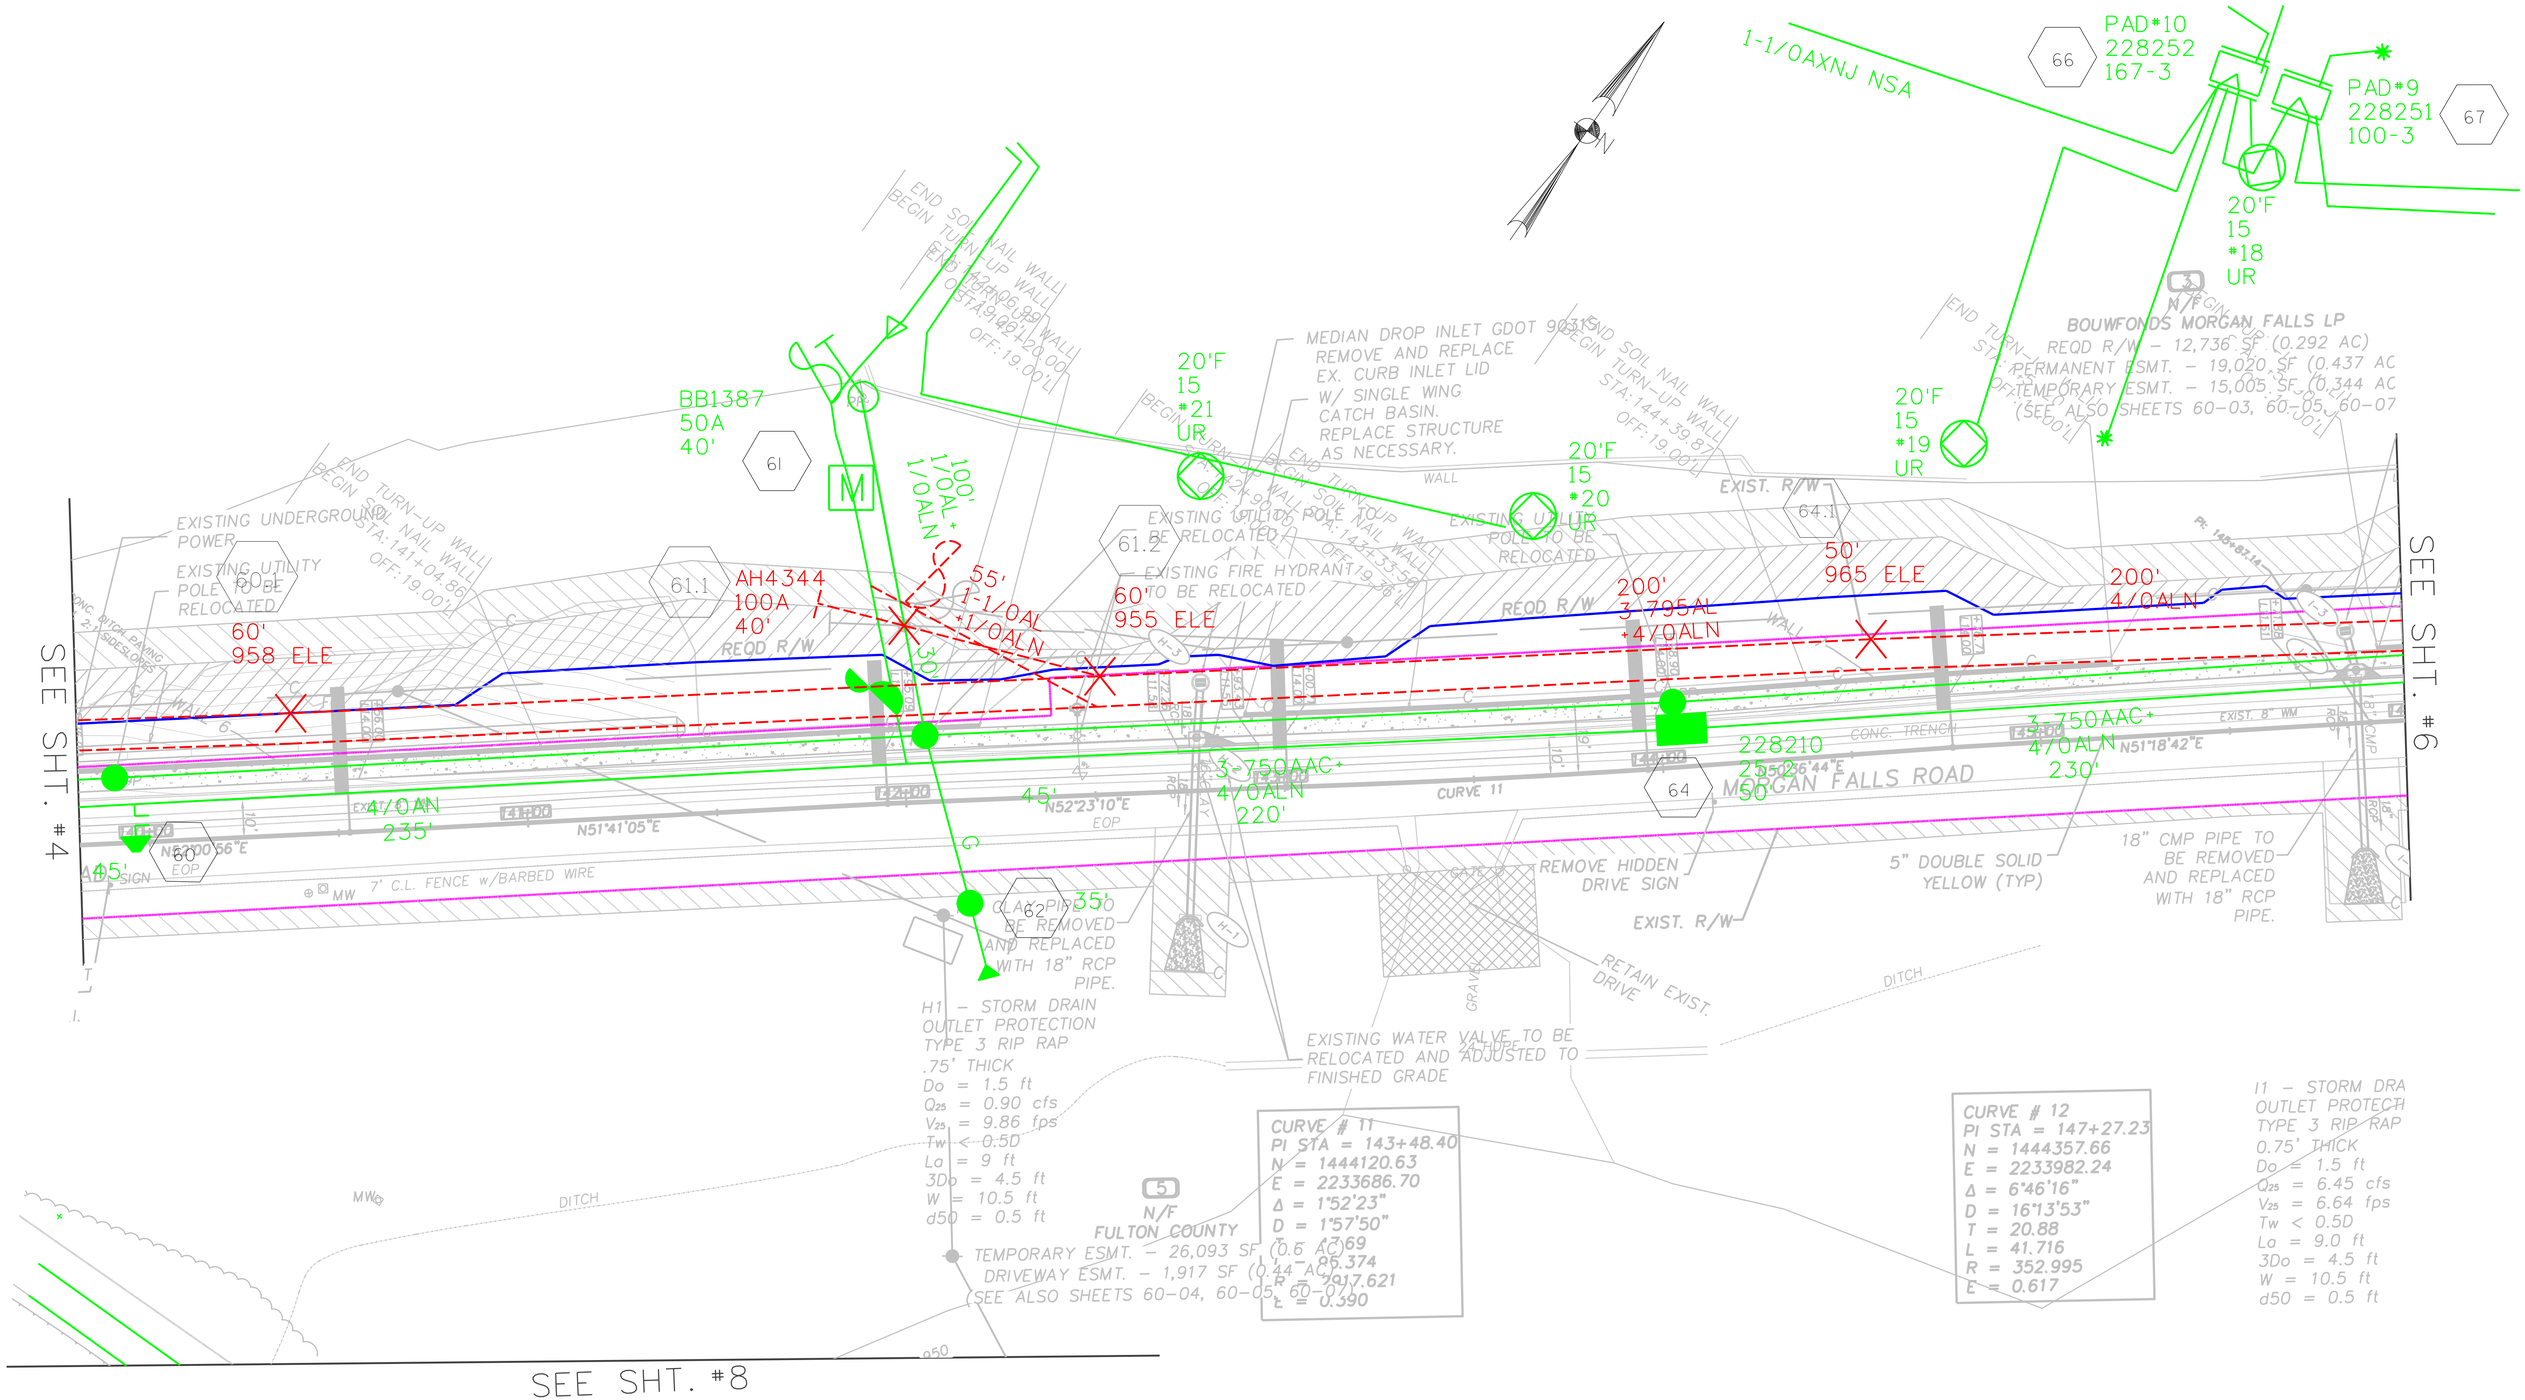

ARC FLASH

target ZERO
Every day, every job, safety.

SCALE IN FEET
0 20 40 80

ELECTRONIC FILE DATE	CONSTRUCTION REVISION DATE
PLANS DATE: 05/18/2012	REVISION DATE: .
PLANS DATE: 09/22/2014	REVISION DATE:
PLANS DATE:	REVISION DATE:
PLANS DATE:	REVISION DATE:
PLANS DATE:	REVISION DATE:

ENGINEERED BY: CHAD MARLOW DATE: SEP. 2014
PROJECT TITLE: MORGAN FALLS ROAD IMPROVEMENT
PROJECT # : T-0034
WORK ORDER #: GP892H23111 PI: L4375
REGION: METRO NORTH HQ: N. FULTON
COUNTY: FULTON
MAP REFERENCE: 0390-1354 DWG #: 5 OF 10

GEORGIA POWER

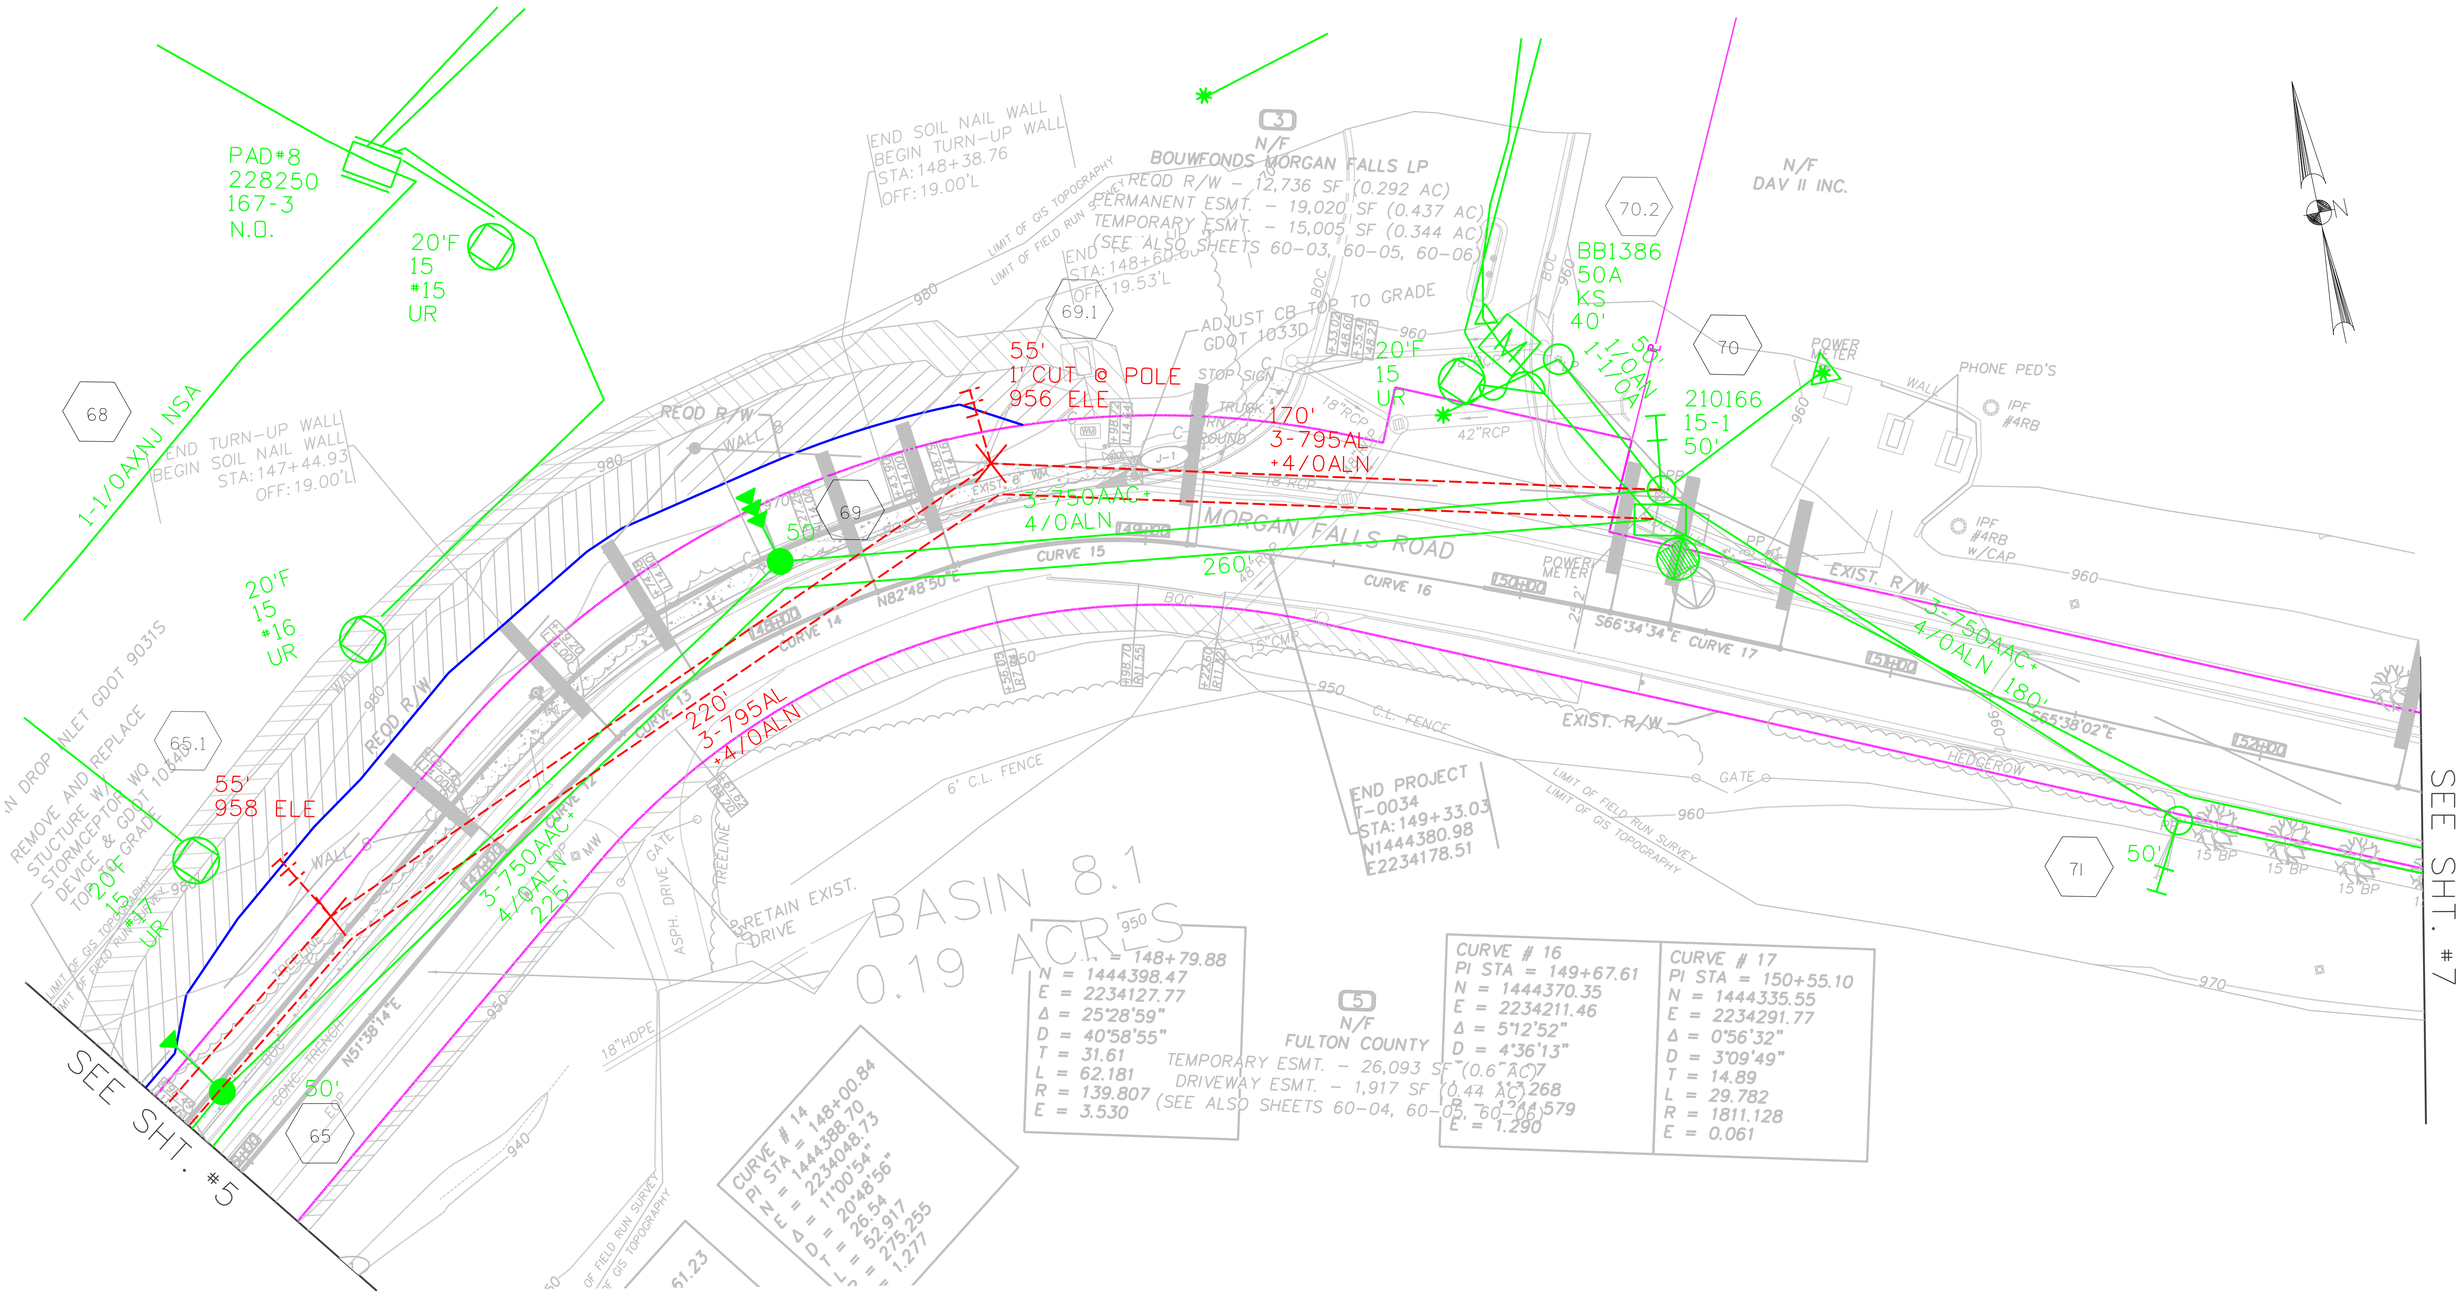

ARC FLASH

target ZERO
Every day, every job, safety.

SCALE IN FEET
0 20 40 80

ELECTRONIC FILE DATE	CONSTRUCTION REVISION DATE
PLANS DATE: 05/18/2012	REVISION DATE: .
PLANS DATE: 09/22/2014	REVISION DATE:
PLANS DATE:	REVISION DATE:
PLANS DATE:	REVISION DATE:
PLANS DATE:	REVISION DATE:

ENGINEERED BY: CHAD MARLOW — DATE: SEP. 2014
PROJECT TITLE: MORGAN FALLS ROAD IMPROVEMENT
PROJECT # : T-0034
WORK ORDER #: GP892H23111 — PI: L4375
REGION: METRO NORTH — HQ: N. FULTON
COUNTY: FULTON
MAP REFERENCE: 0390-1354 — DWG #: 6 OF 10

GEORGIA POWER

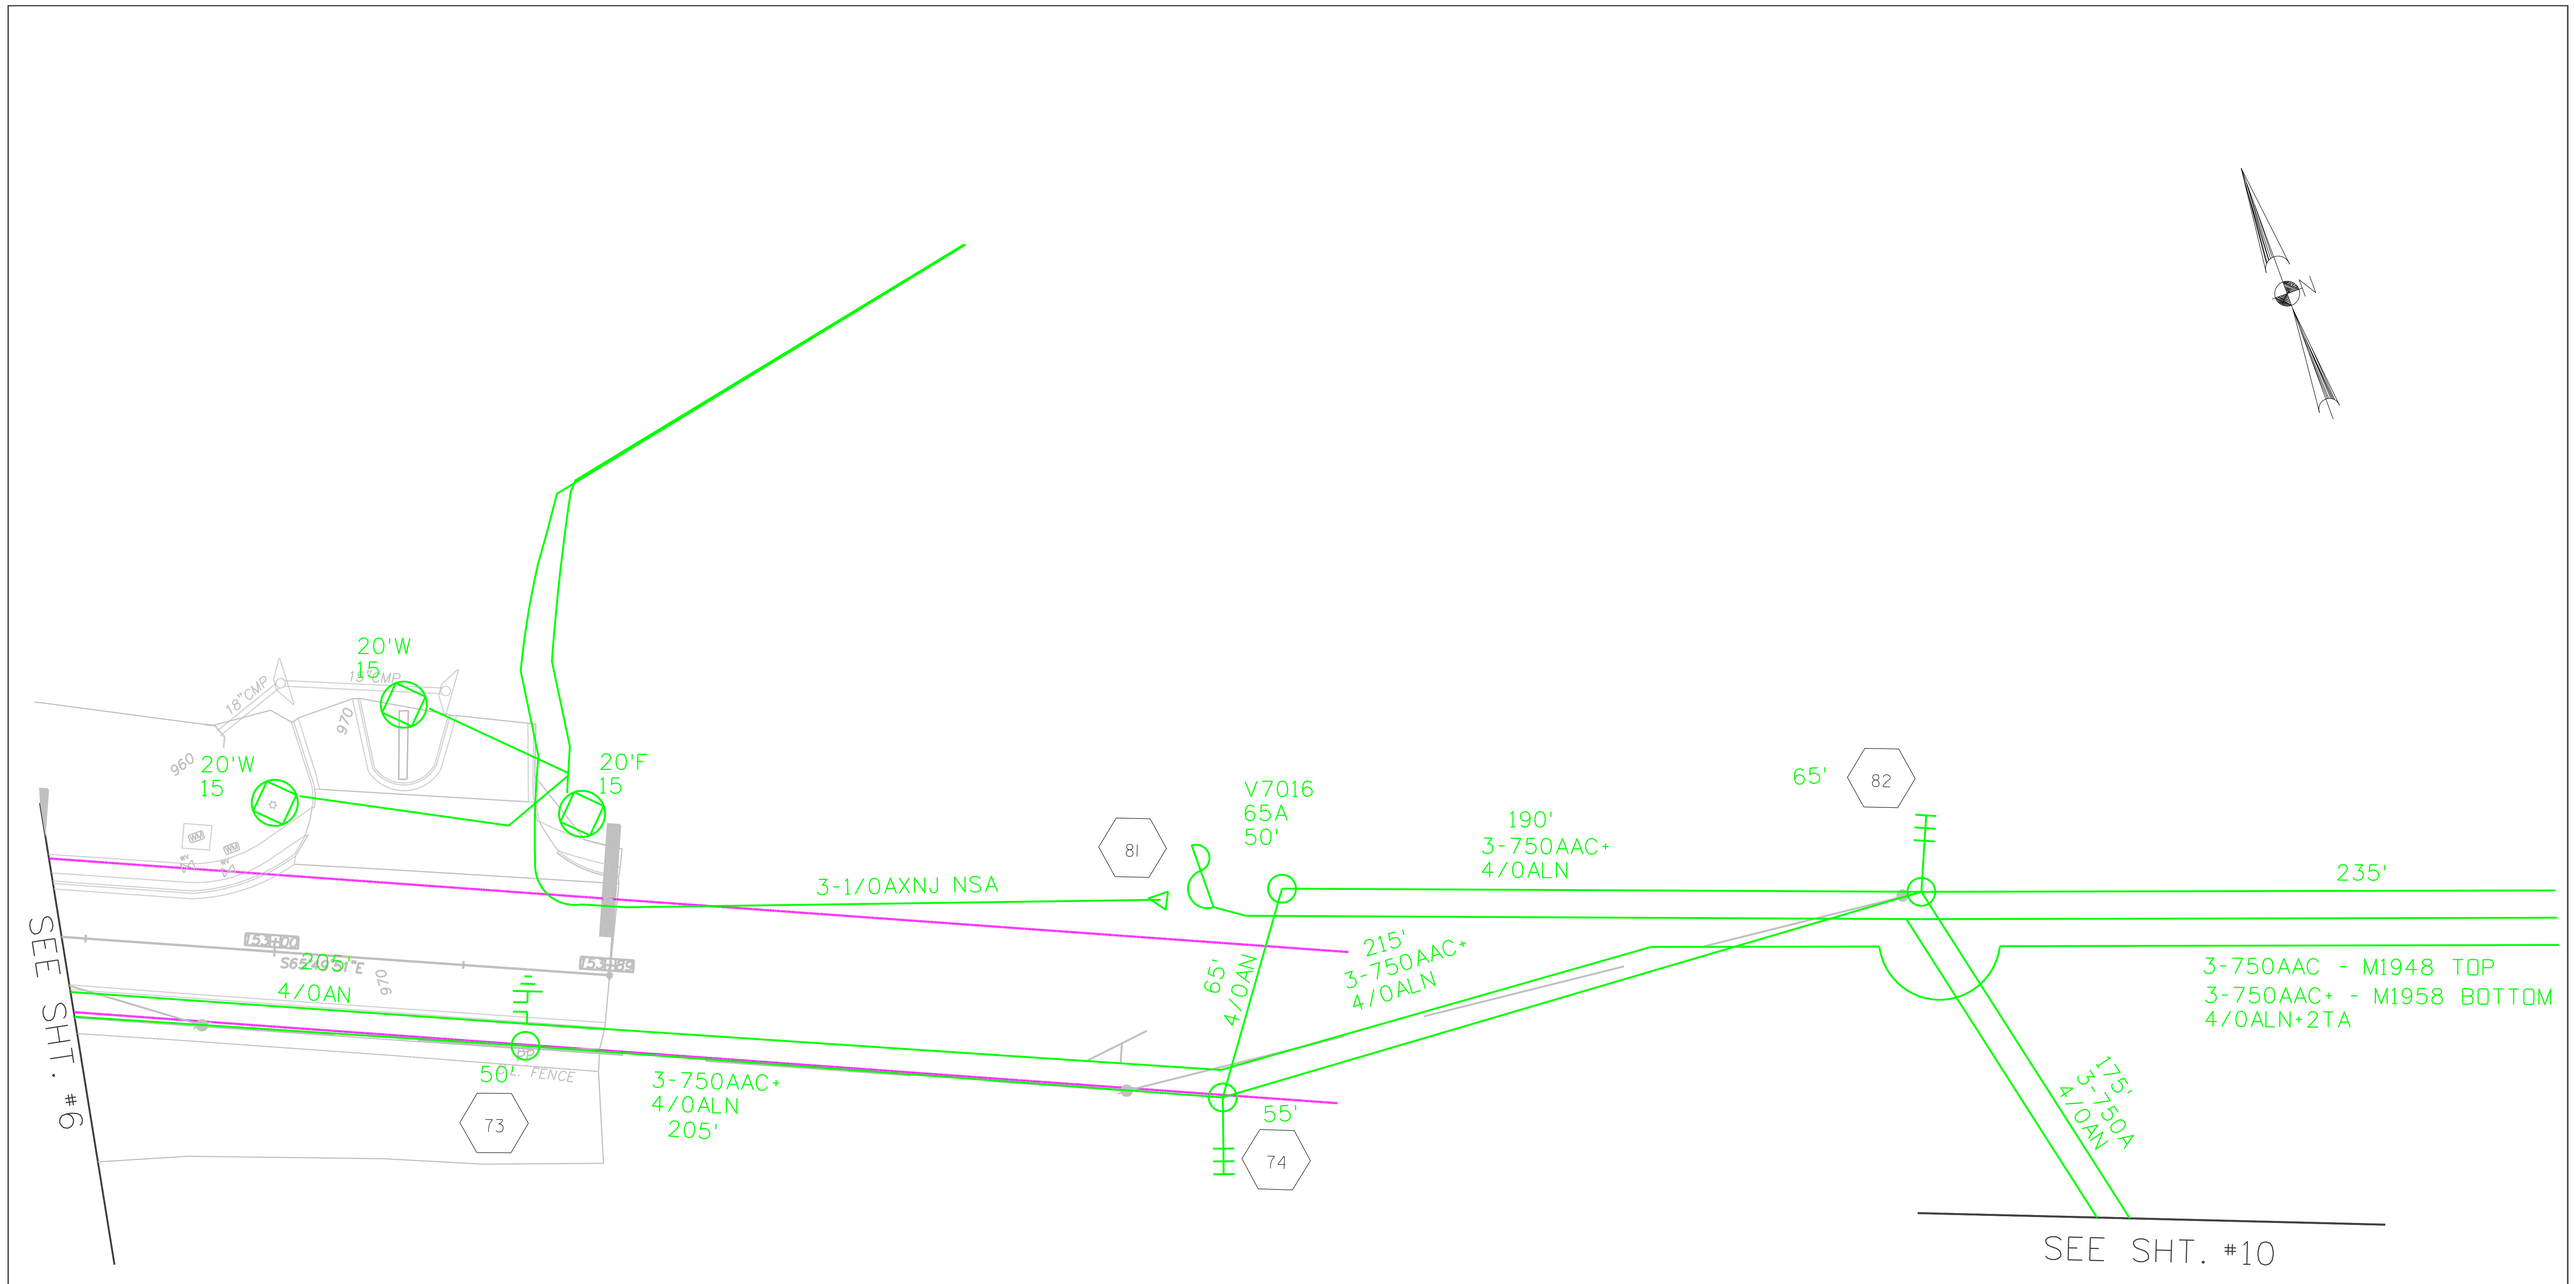

ARC FLASH

target ZERO
Every day, every job, safely.

SCALE IN FEET
0 20 40 80

ELECTRONIC FILE DATE	CONSTRUCTION REVISION DATE
PLANS DATE: 05/18/2012	REVISION DATE: .
PLANS DATE: 09/22/2014	REVISION DATE:
PLANS DATE:	REVISION DATE:
PLANS DATE:	REVISION DATE:
PLANS DATE:	REVISION DATE:

ENGINEERED BY: CHAD MARLOW DATE: SEP. 2014
PROJECT TITLE: MORGAN FALLS ROAD IMPROVEMENT
PROJECT # : T-0034
WORK ORDER #:GP892H23111 PI: L4375
REGION: METRO NORTH HQ: N. FULTON
COUNTY: FULTON
MAP REFERENCE: 0390-1354 DWG #: 7 OF 10

GEORGIA POWER

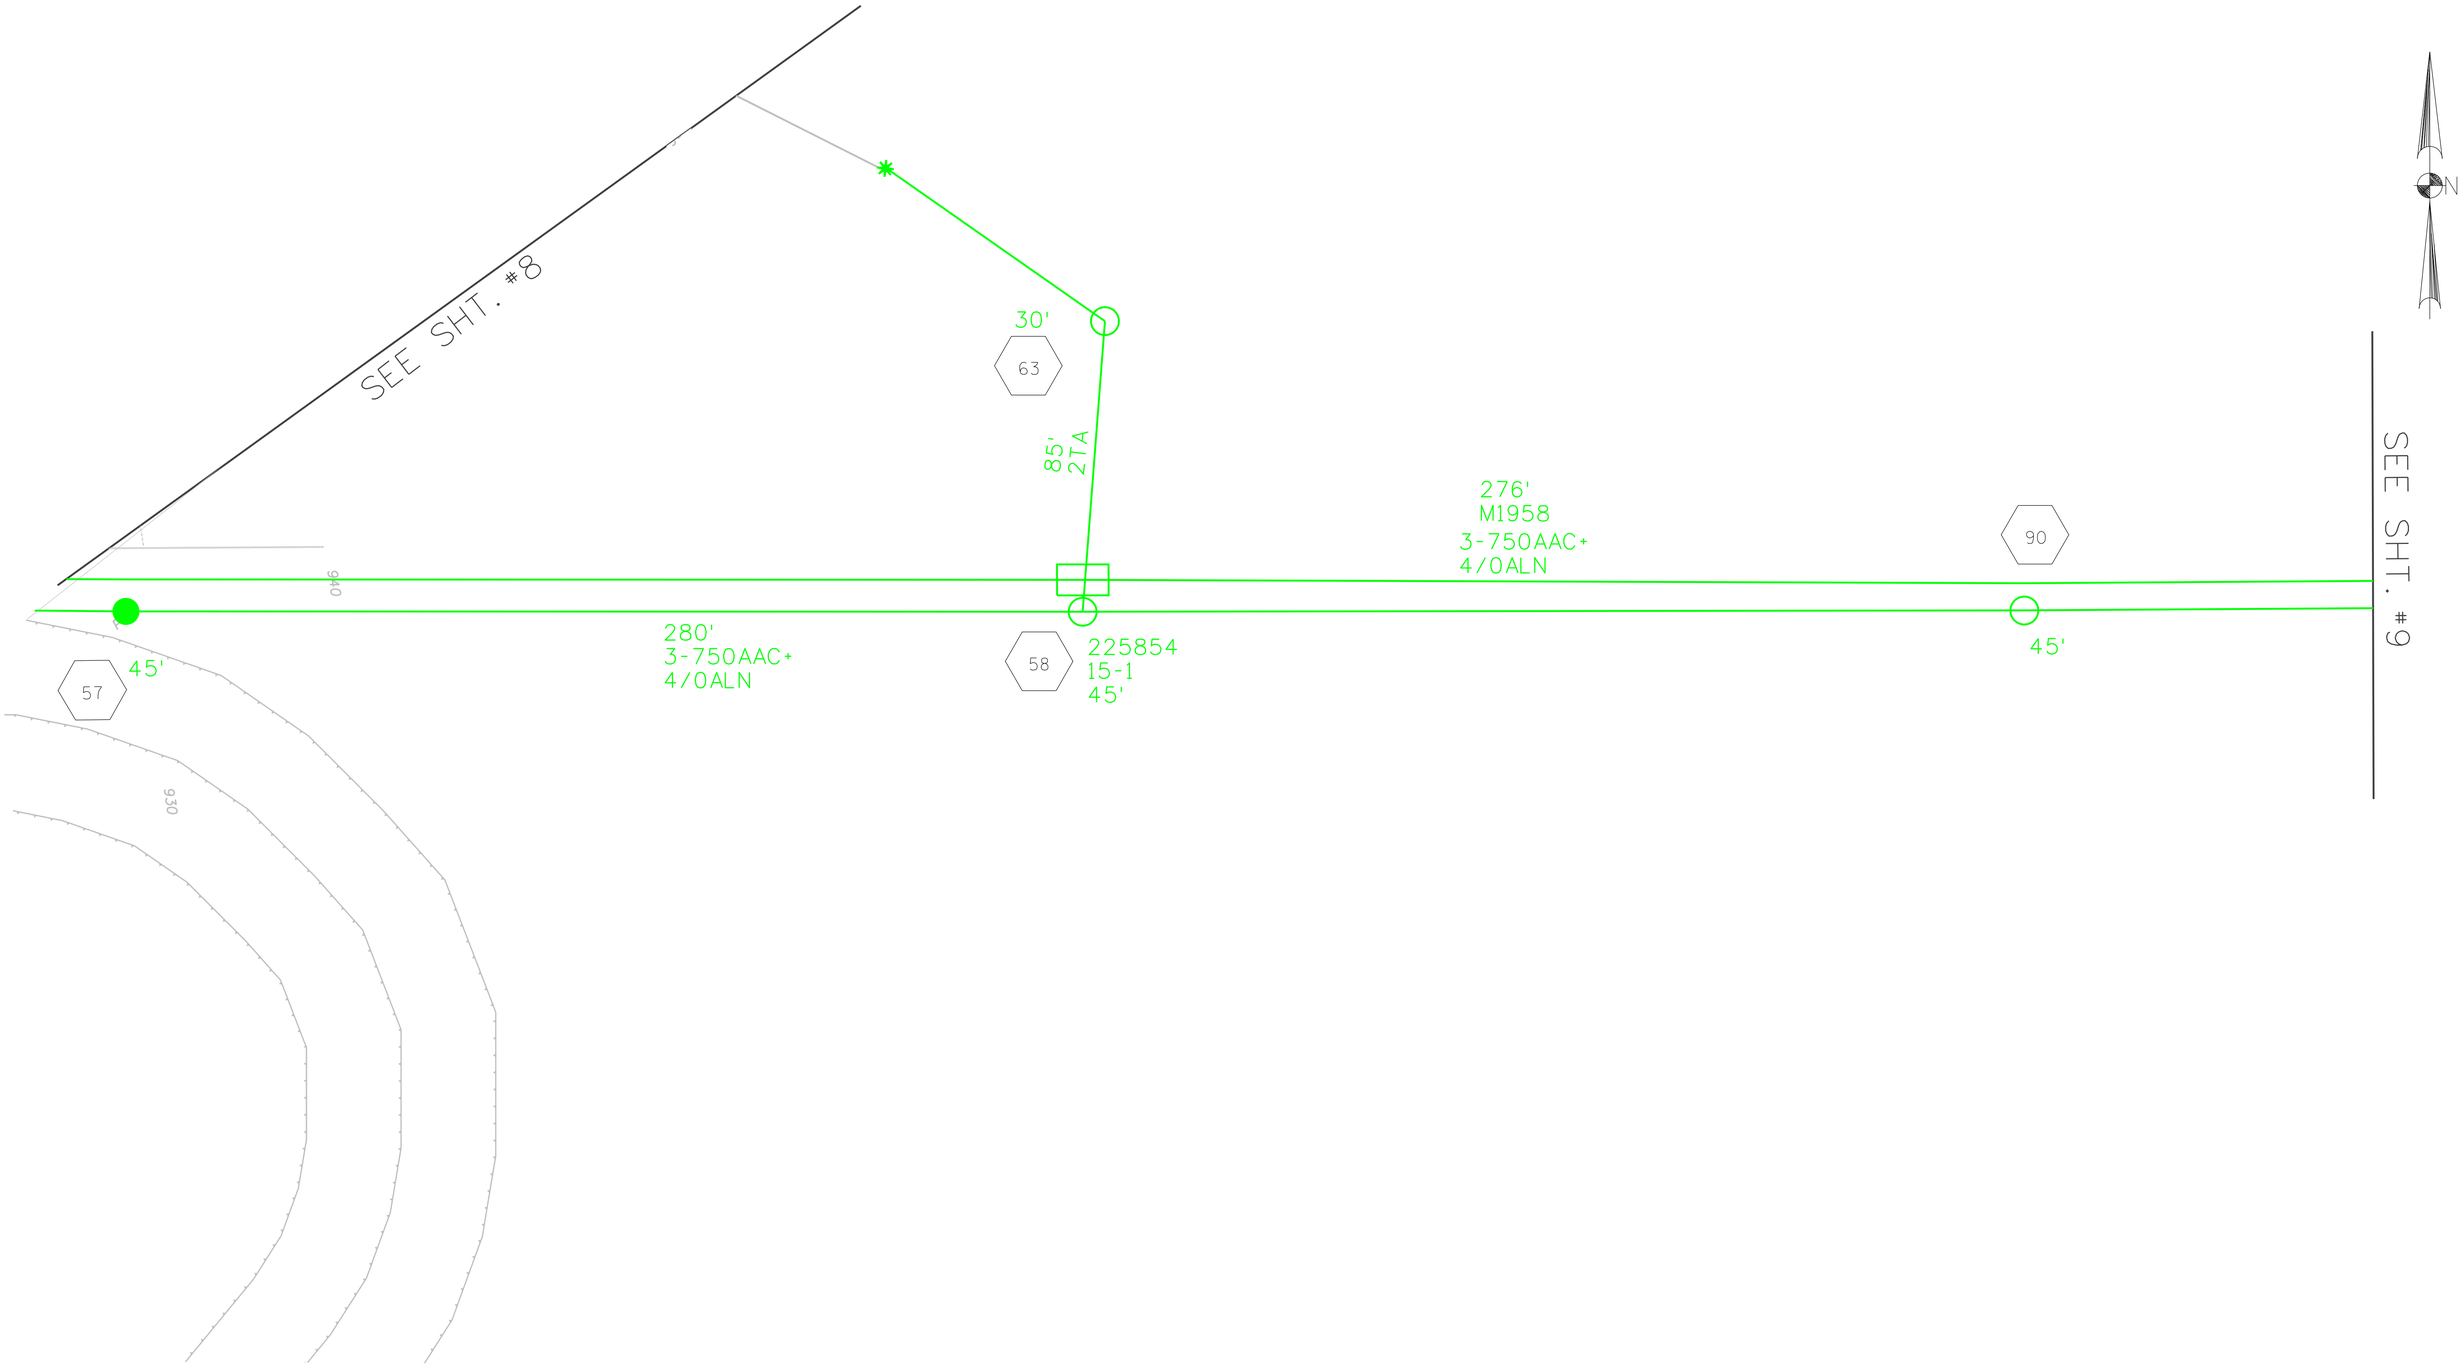

ARC FLASH

target ZERO
Every day, every job, safety.

SCALE IN FEET
0 20 40 80

ELECTRONIC FILE DATE	CONSTRUCTION REVISION DATE
PLANS DATE: 05/18/2012	REVISION DATE: .
PLANS DATE: 09/22/2014	REVISION DATE:
PLANS DATE:	REVISION DATE:
PLANS DATE:	REVISION DATE:
PLANS DATE:	REVISION DATE:

ENGINEERED BY: CHAD MARLOW DATE: SEP. 2014
PROJECT TITLE: MORGAN FALLS ROAD IMPROVEMENT
PROJECT # : T-0034
WORK ORDER #:GP892H23111 PI: L4375
REGION: METRO NORTH HQ: N. FULTON
COUNTY: FULTON
MAP REFERENCE: 0390-1354 DWG #: 8 OF 10

GEORGIA POWER

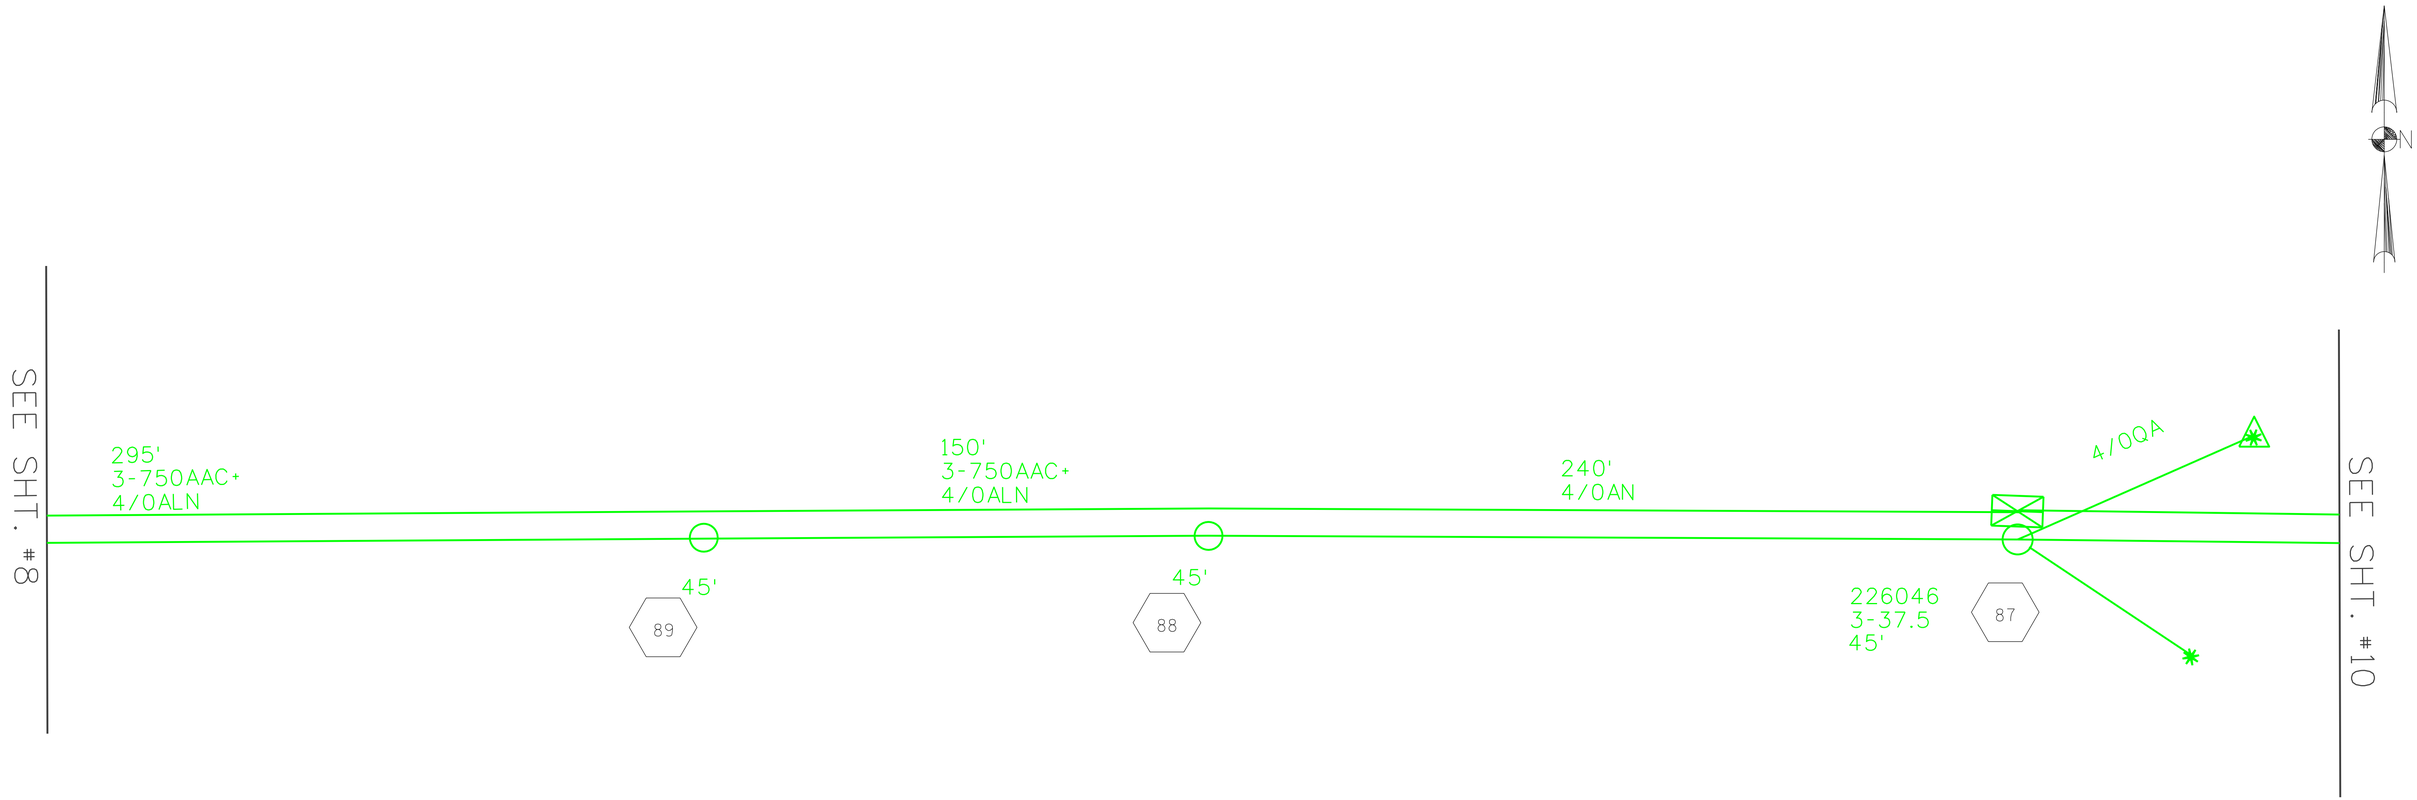

ARC FLASH

target ZERO
Every day, every job, safely.

SCALE IN FEET
0 20 40 80

ELECTRONIC FILE DATE	CONSTRUCTION REVISION DATE
PLANS DATE: 05/18/2012	REVISION DATE: .
PLANS DATE: 09/22/2014	REVISION DATE:
PLANS DATE:	REVISION DATE:
PLANS DATE:	REVISION DATE:
PLANS DATE:	REVISION DATE:

ENGINEERED BY: CHAD MARLOW DATE: SEP. 2014
PROJECT TITLE: MORGAN FALLS ROAD IMPROVEMENT
PROJECT # : T-0034
WORK ORDER #:GP892H23111 PI: L4375
REGION: METRO NORTH HQ: N. FULTON
COUNTY: FULTON
MAP REFERENCE: 0390-1354 DWG #: 9 OF 10

GEORGIA POWER

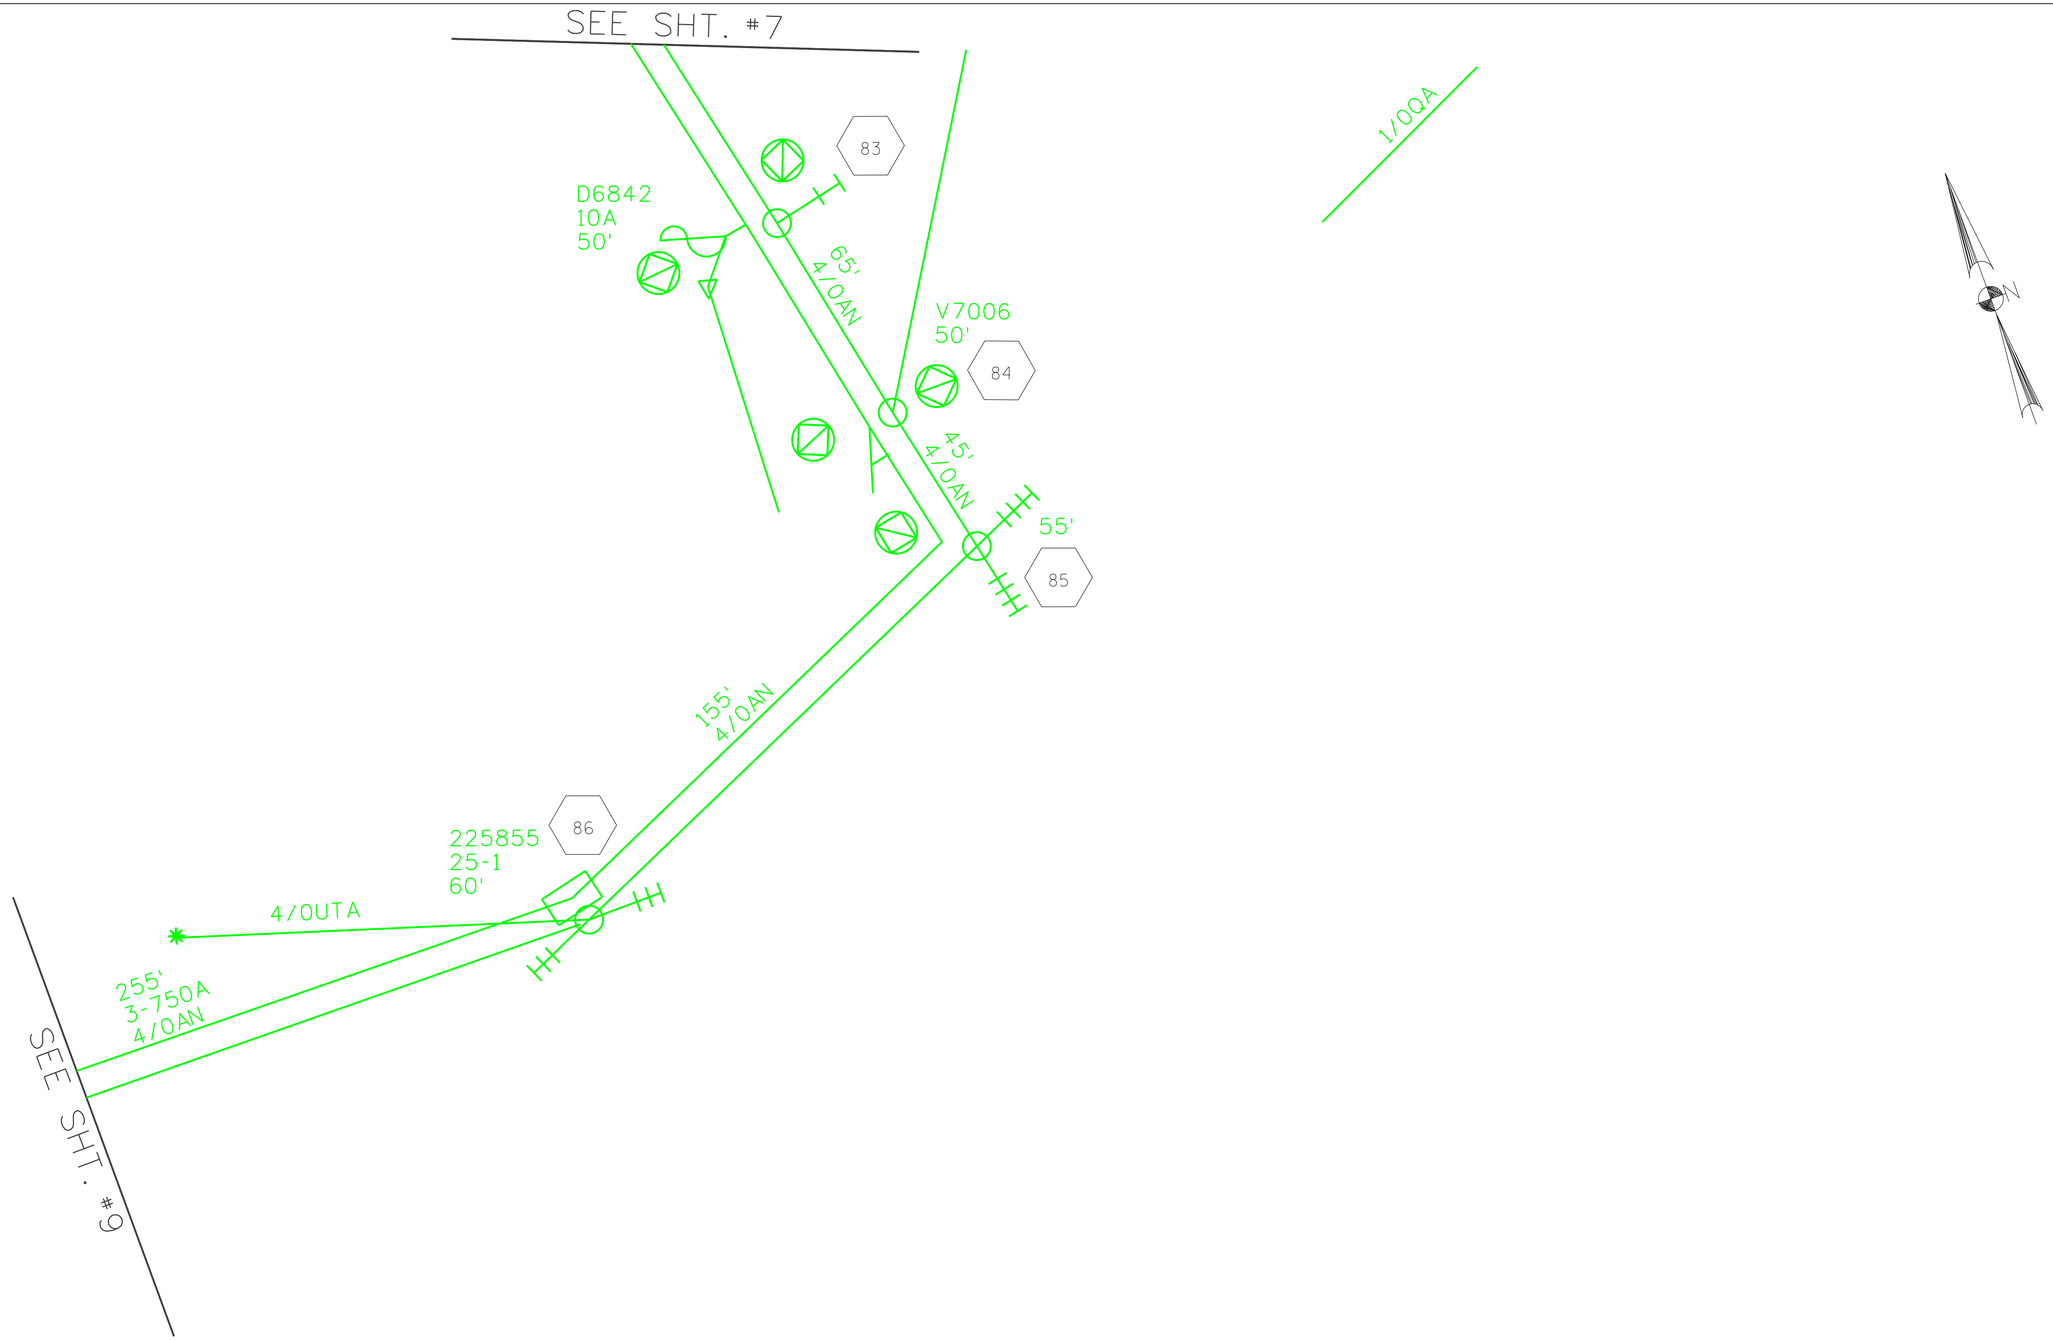

ARC FLASH

target ZERO
Every day, every job, safety.

SCALE IN FEET
0 20 40 80

ELECTRONIC FILE DATE	CONSTRUCTION REVISION DATE
PLANS DATE: 05/18/2012	REVISION DATE: .
PLANS DATE: 09/22/2014	REVISION DATE:
PLANS DATE:	REVISION DATE:
PLANS DATE:	REVISION DATE:
PLANS DATE:	REVISION DATE:

ENGINEERED BY: CHAD MARLOW DATE: SEP. 2014
PROJECT TITLE: MORGAN FALLS ROAD IMPROVEMENT
PROJECT # : T-0034
WORK ORDER #: GP892H23111 PI: L4375
REGION: METRO NORTH HQ: N. FULTON
COUNTY: FULTON
MAP REFERENCE: 0390-1354 DWG #: 10 OF 10

GEORGIA POWER