2/9/2018 8:11:18 AM GPLOT-V8 2017128_MAIN_CONCEPT LAYOUT 50.dgn
pcooley

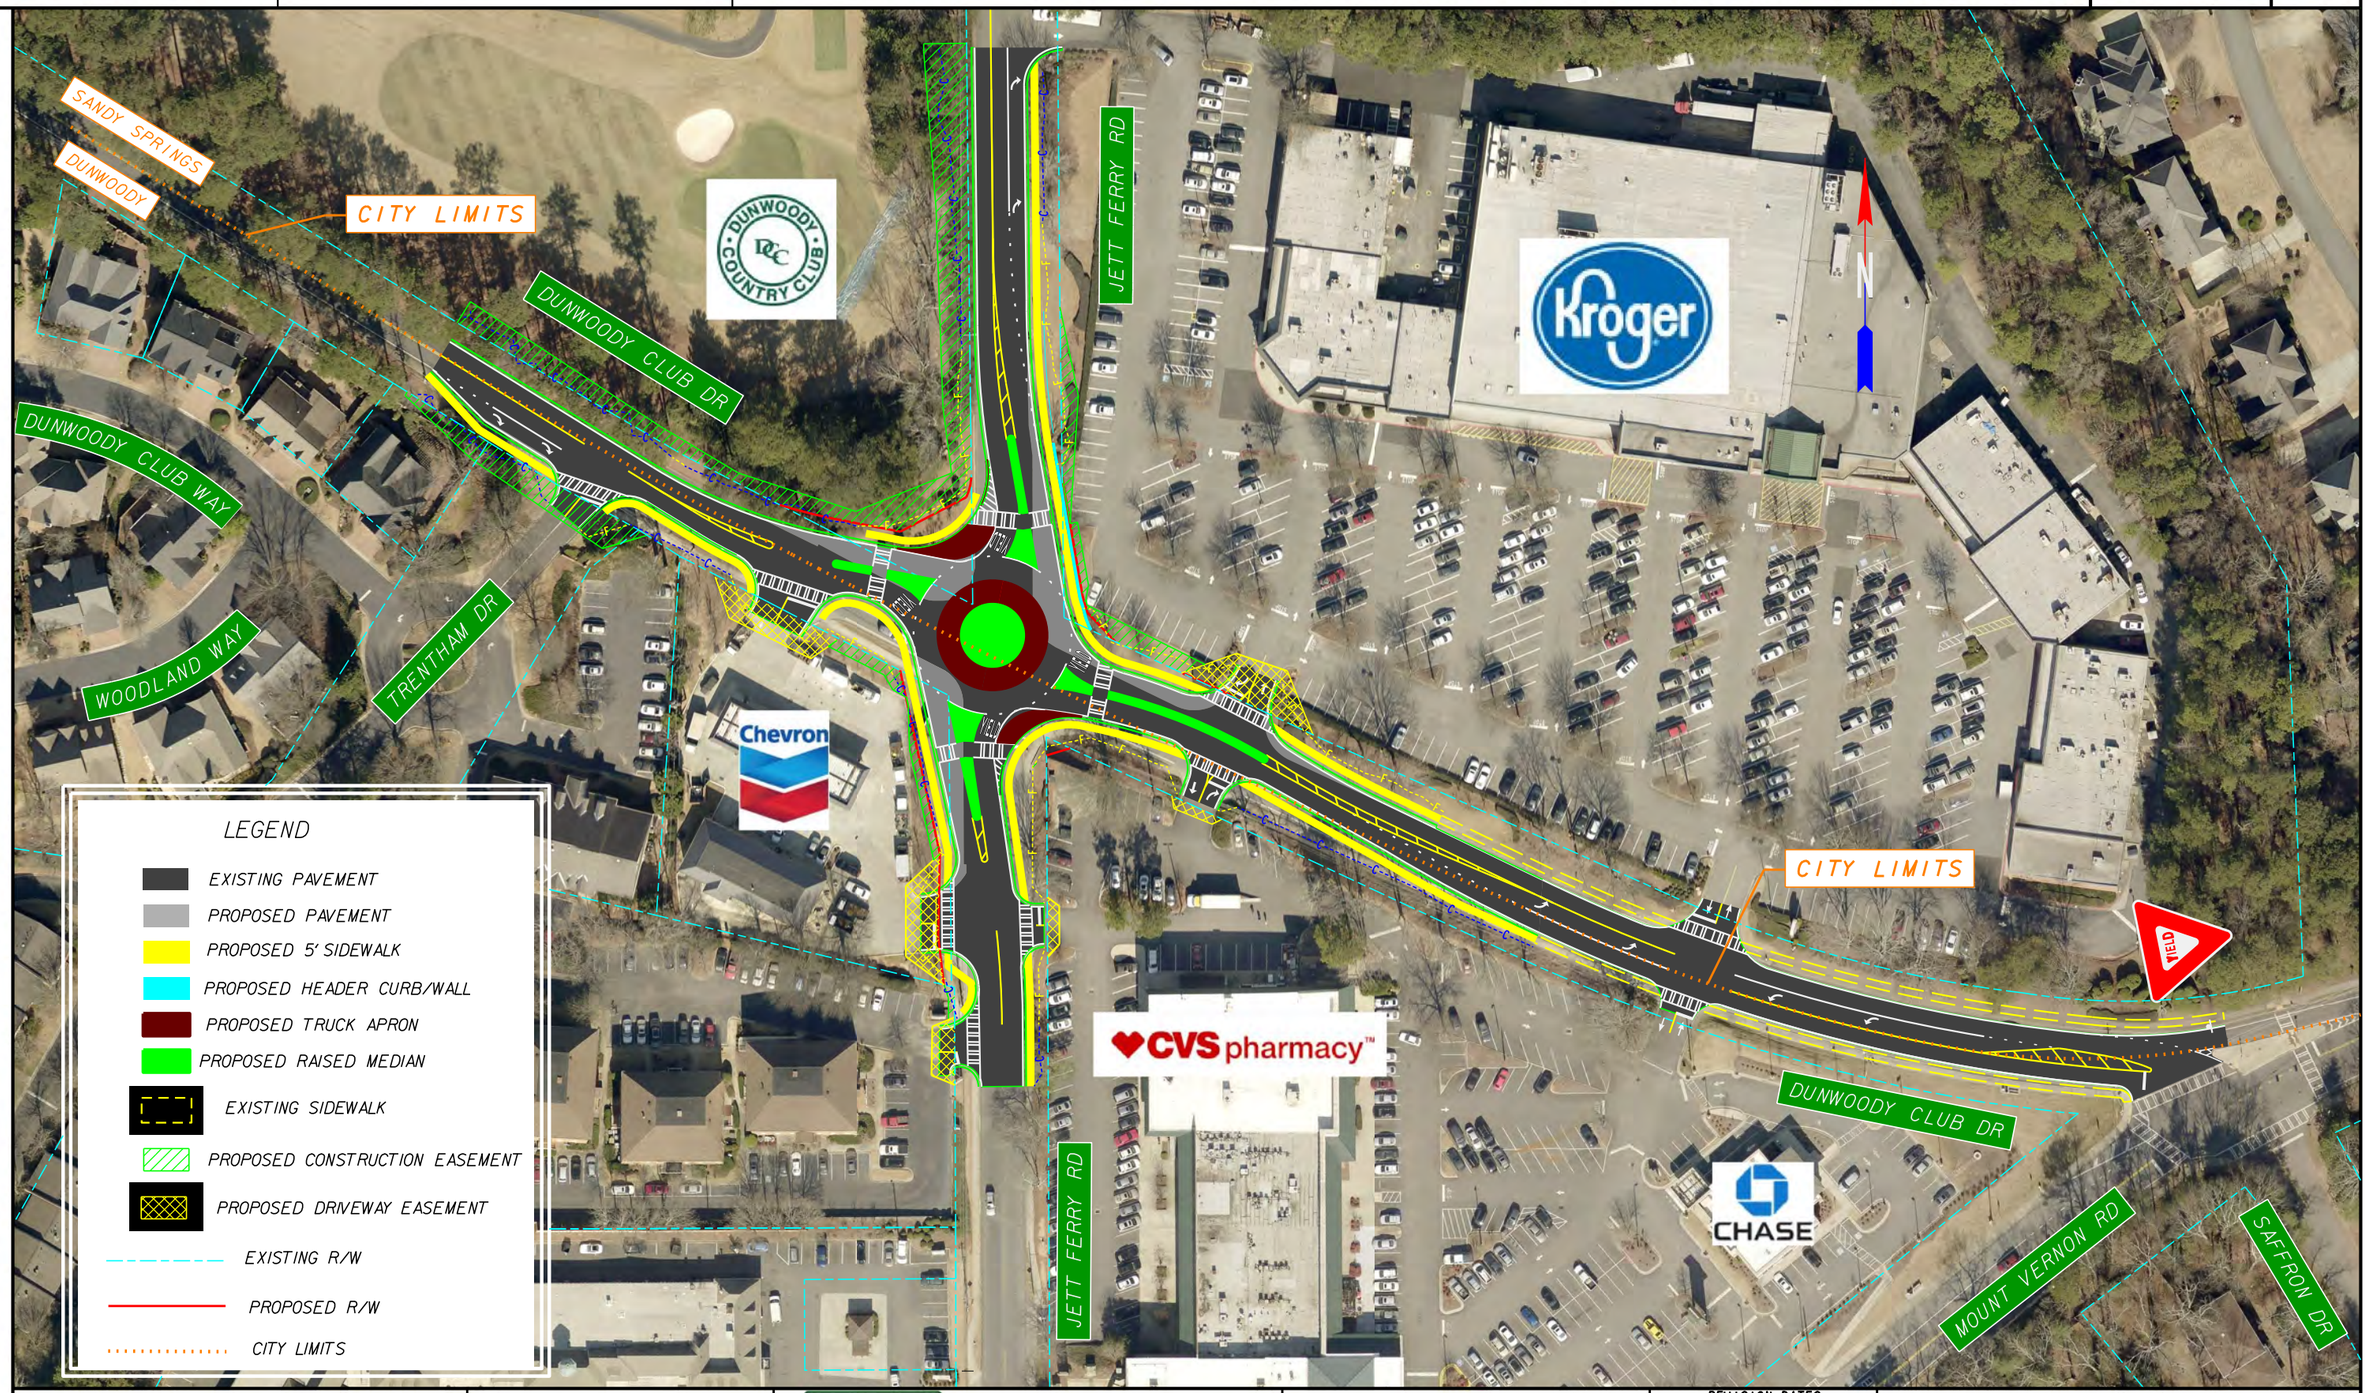

CALYX™ ENGINEERS + CONSULTANTS

City of Dunwoody Georgia

SANDY SPRINGS PROJECT FUNDED BY T-SPLOST IN COOPERATION WITH FULTON COUNTY

SANDY SPRINGS GEORGIA

SCALE IN FEET
0 50 100 200

REVISION DATES

INTERSECTION IMPROVEMENTS

DUNWOODY CLUB AT JETT FERRY RD
ROUNDABOUT ALTERNATE

CHECKED:		DATE:		PROJECT No.
BACKCHECKED:		DATE:		TS116
CORRECTED:		DATE:		
VERIFIED:		DATE:		

4/28/2016 GPLN

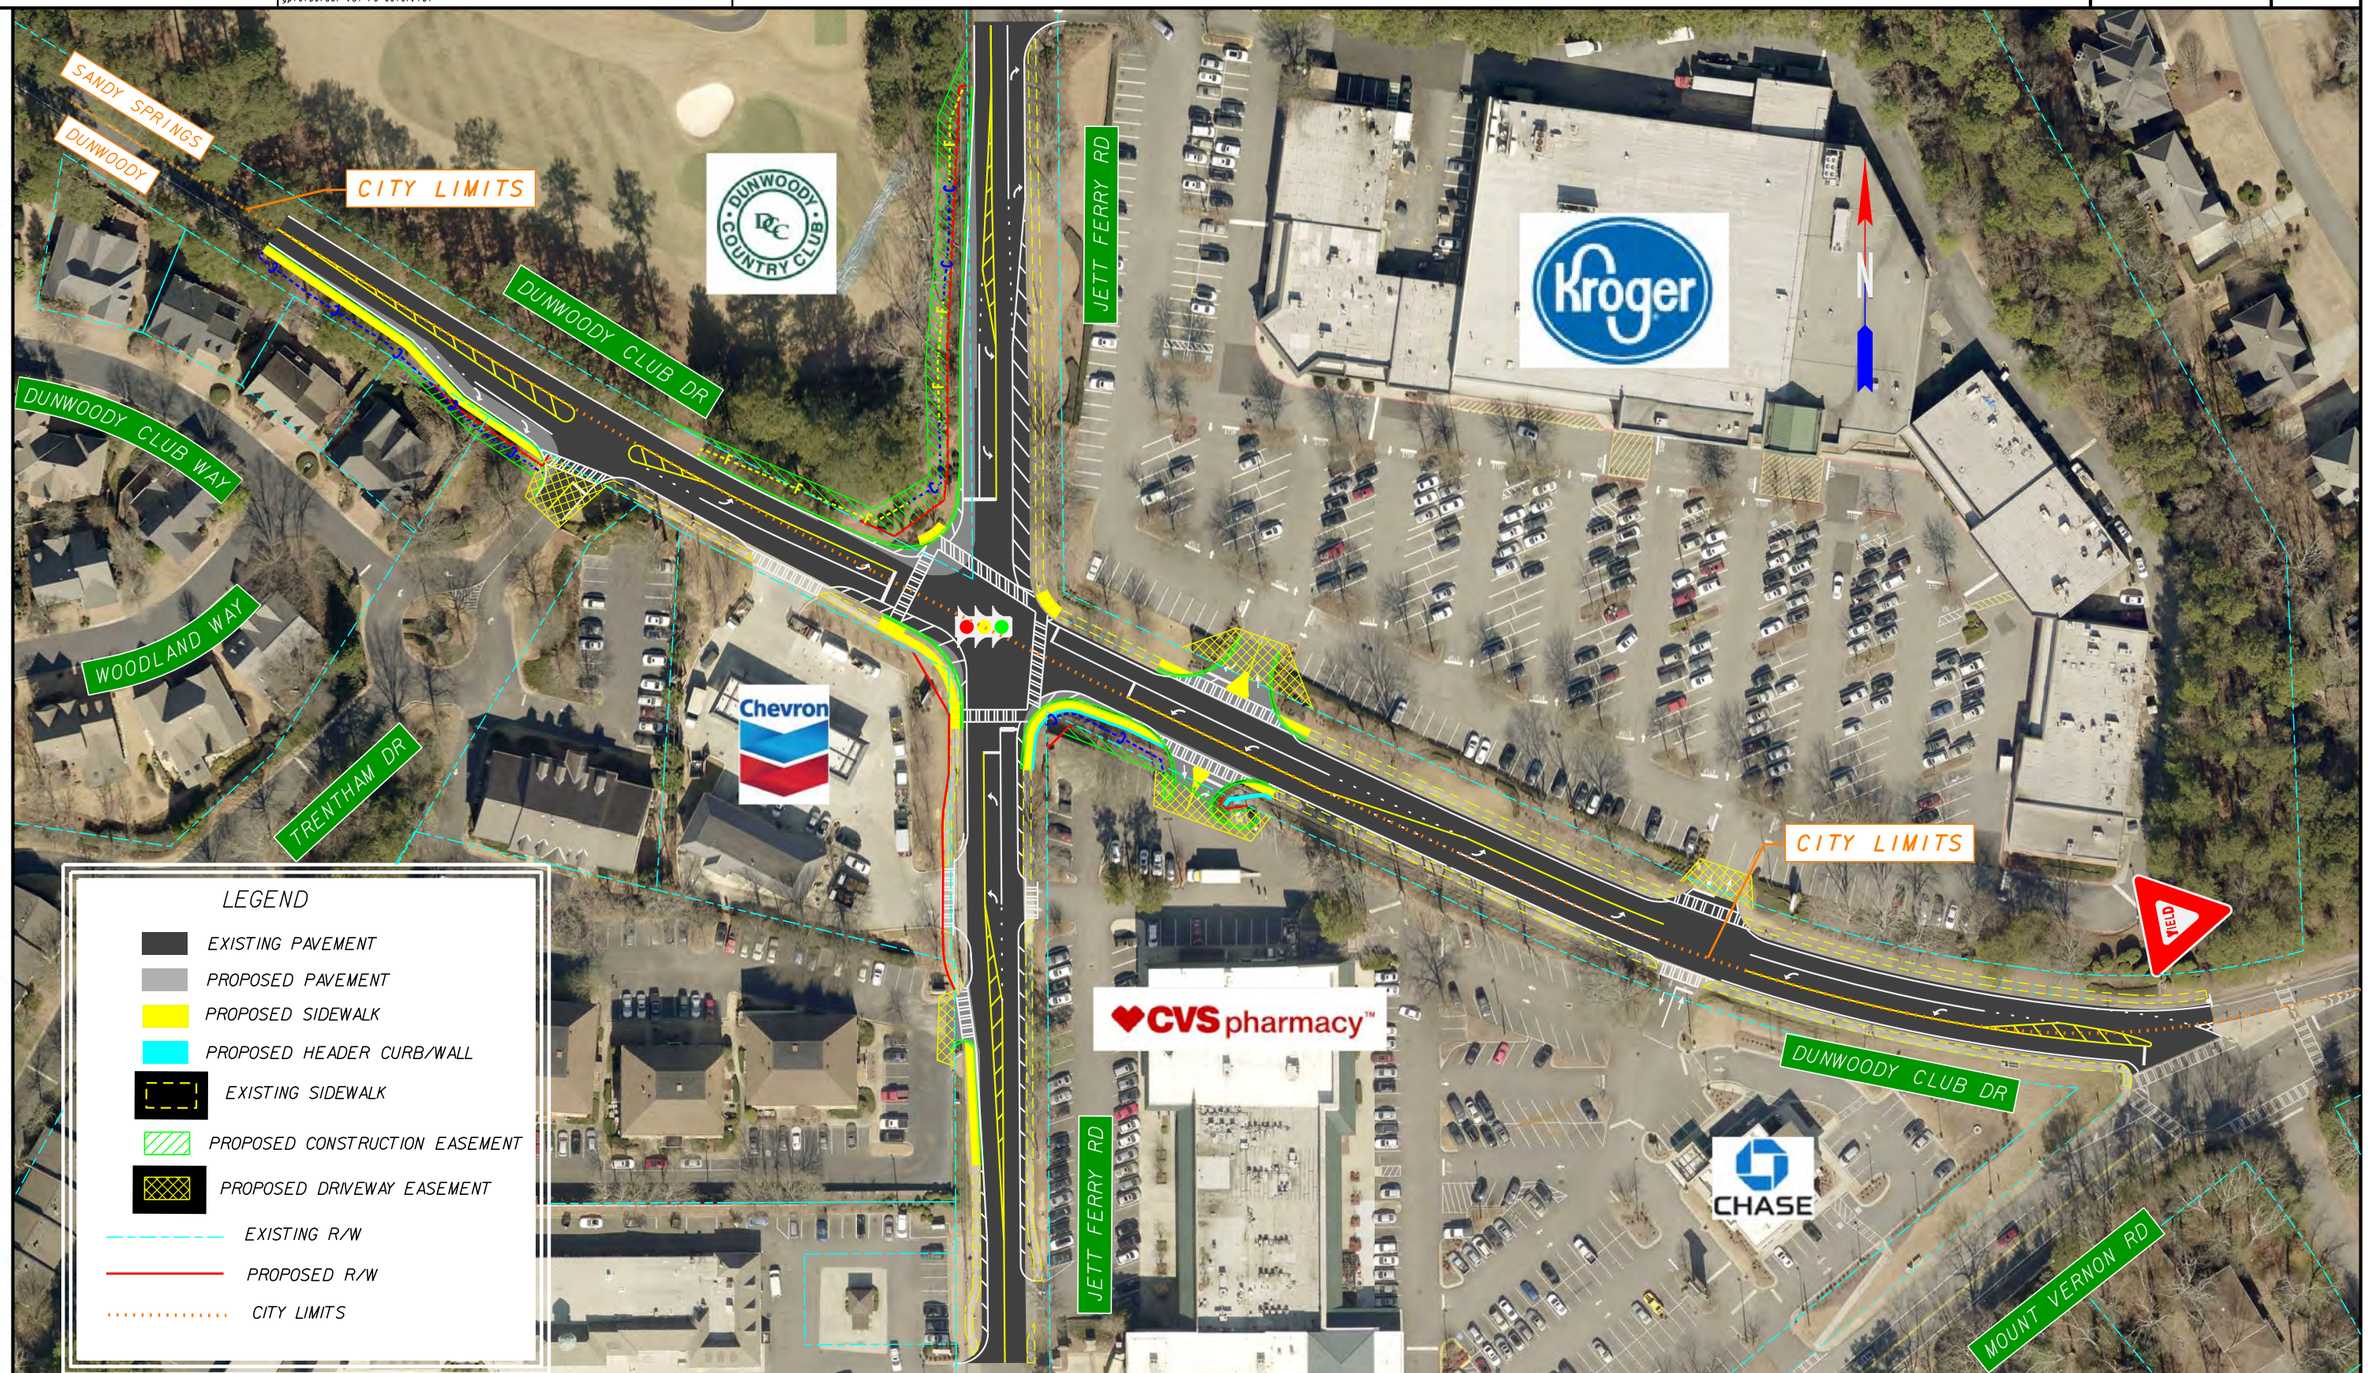

CALYX™ ENGINEERS + CONSULTANTS

City of Dunwoody Georgia

SANDY SPRINGS PROJECT FUNDED BY T-SPLOST IN COOPERATION WITH FULTON COUNTY

SANDY SPRINGS GEORGIA

SCALE IN FEET
0 50 100 200

REVISION DATES		

INTERSECTION IMPROVEMENTS
DUNWOODY CLUB AT JETT FERRY RD
SIGNALIZED INTERSECTION ALTERNATE

CHECKED:		DATE:		PROJECT No.
BACKCHECKED:		DATE:		TS116
CORRECTED:		DATE:		
VERIFIED:		DATE:		

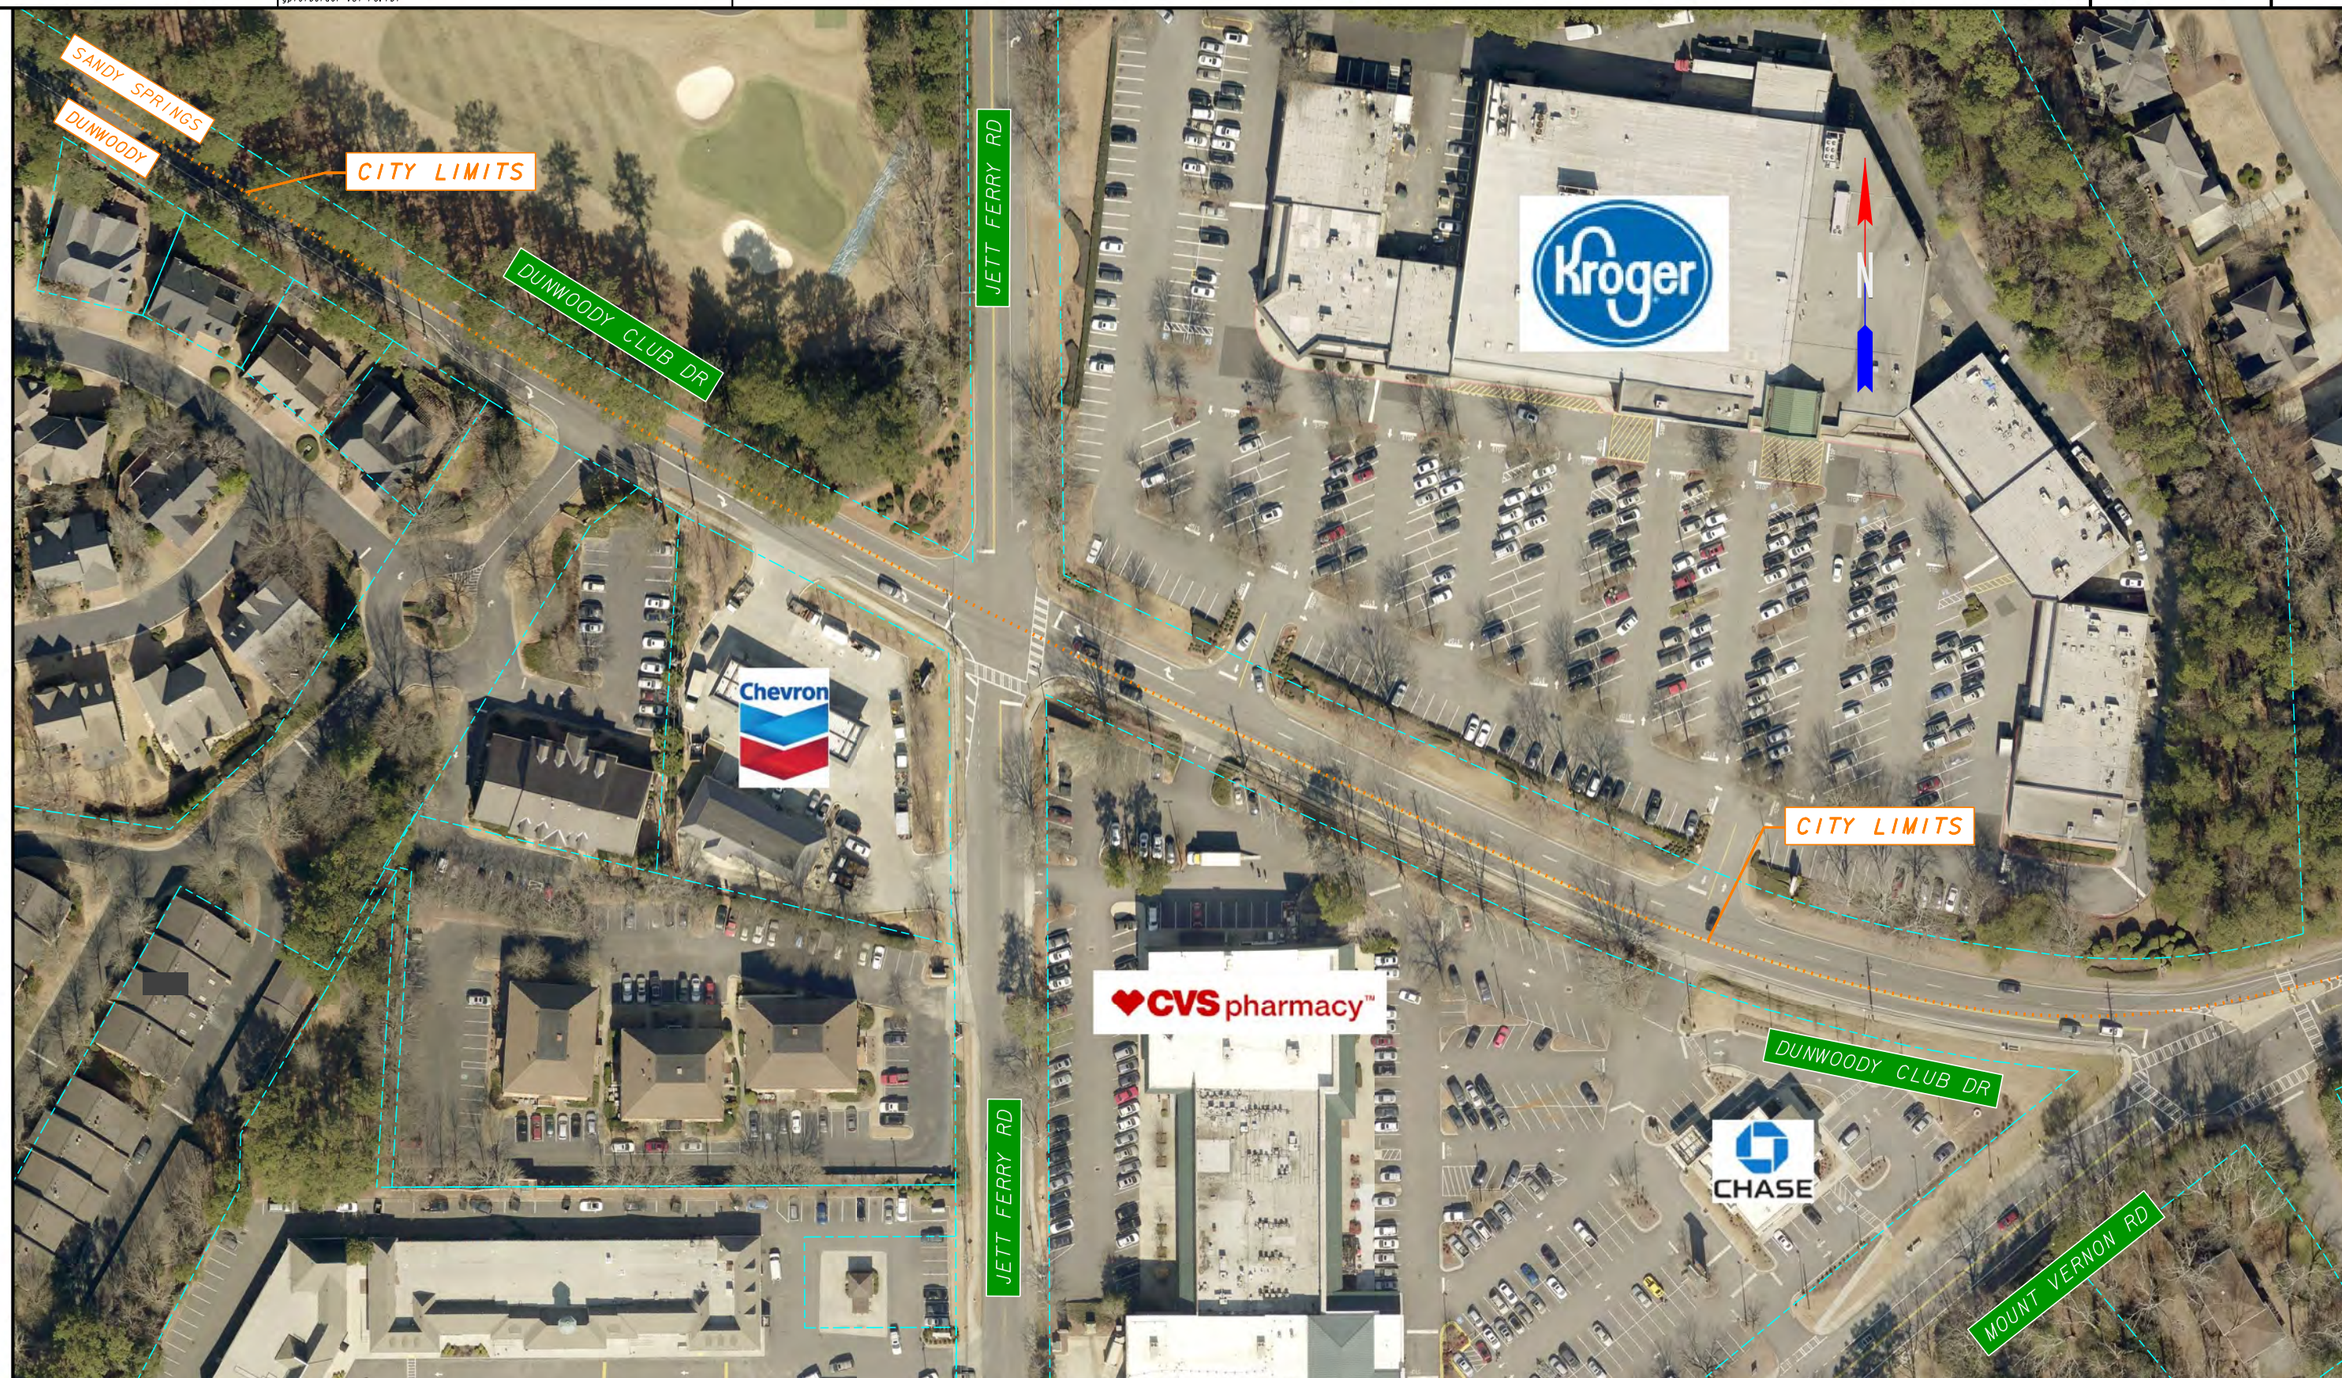

CALYX™ ENGINEERS + CONSULTANTS

City of Dunwoody Georgia

SANDY SPRINGS GEORGIA PROJECT FUNDED BY T-SPLOST IN COOPERATION WITH FULTON COUNTY

SANDY SPRINGS GEORGIA

SCALE IN FEET
0 50 100 200

REVISION DATES		

INTERSECTION IMPROVEMENTS
DUNWOODY CLUB AT JETT FERRY RD
NO BUILD ALTERNATE

CHECKED:		DATE:		PROJECT No.
BACKCHECKED:		DATE:		TS116
CORRECTED:		DATE:		
VERIFIED:		DATE:		