1/16/2018 1:03:48 PM GPLOT-V8 2017128_MAIN_CONCEPT LAYOUT 50.dgn
pcooley

CALYX™ ENGINEERS + CONSULTANTS

City of Dunwoody Georgia

SANDY SPRINGS GEORGIA PROJECT FUNDED BY T-SPLOST IN COOPERATION WITH FULTON COUNTY

SANDY SPRINGS GEORGIA

SCALE IN FEET
0 50 100 200

REVISION DATES		

INTERSECTION IMPROVEMENTS

DUNWOODY CLUB AT JETT FERRY RD ROUNDABOUT ALTERNATE

CHECKED:		DATE:		PROJECT No.
BACKCHECKED:		DATE:		TS116
CORRECTED:		DATE:		
VERIFIED:		DATE:		

4/28/2016 GPLN

2/5/2018 8:06:02 AM GPLOT-V8 2017128_ALT2_CONCEPT LAYOUT 50.dgn
pcooley gplotborder-v81-PO.tbl

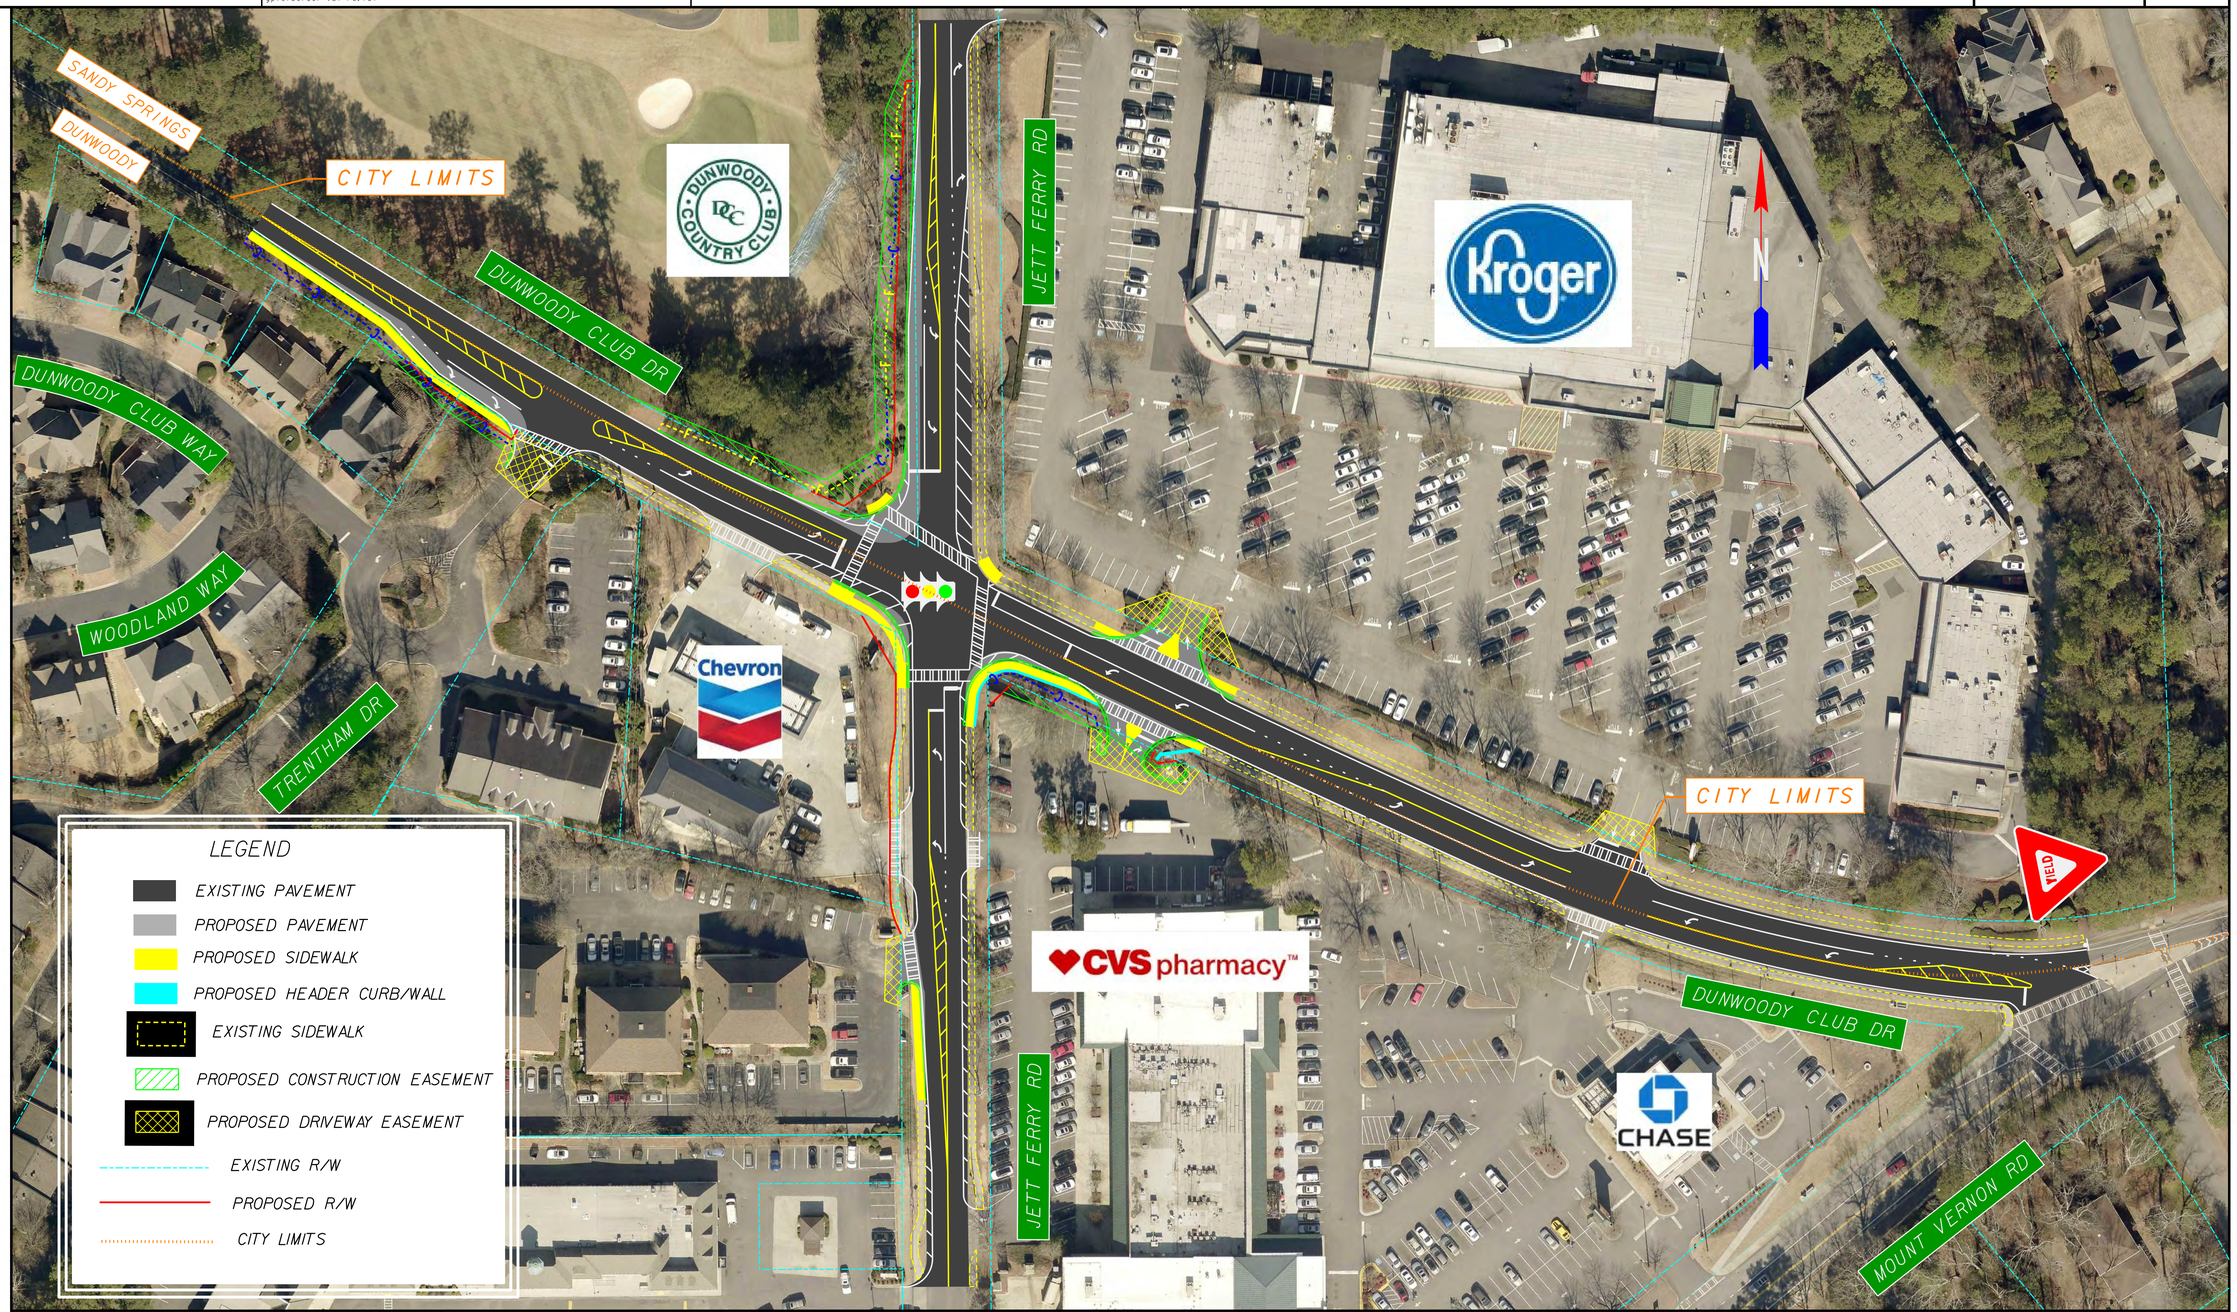

CALYX™ ENGINEERS + CONSULTANTS

City of Dunwoody Georgia

SANDY SPRINGS GEORGIA PROJECT FUNDED BY T-SPLOST IN COOPERATION WITH FULTON COUNTY

SANDY SPRINGS GEORGIA

SCALE IN FEET
0 50 100 200

REVISION DATES		

INTERSECTION IMPROVEMENTS
DUNWOODY CLUB AT JETT FERRY RD
SIGNALIZED INTERSECTION ALTERNATE

CHECKED:		DATE:		PROJECT No.
BACKCHECKED:		DATE:		TS116
CORRECTED:		DATE:		
VERIFIED:		DATE:		

4/28/2016 GPLN

2/5/2018 2:50:14 PM GPLOT-V8 2017128_ALT4_CONCEPT LAYOUT 50.dgn
pcooley gplotborder-v81-PO.tbl

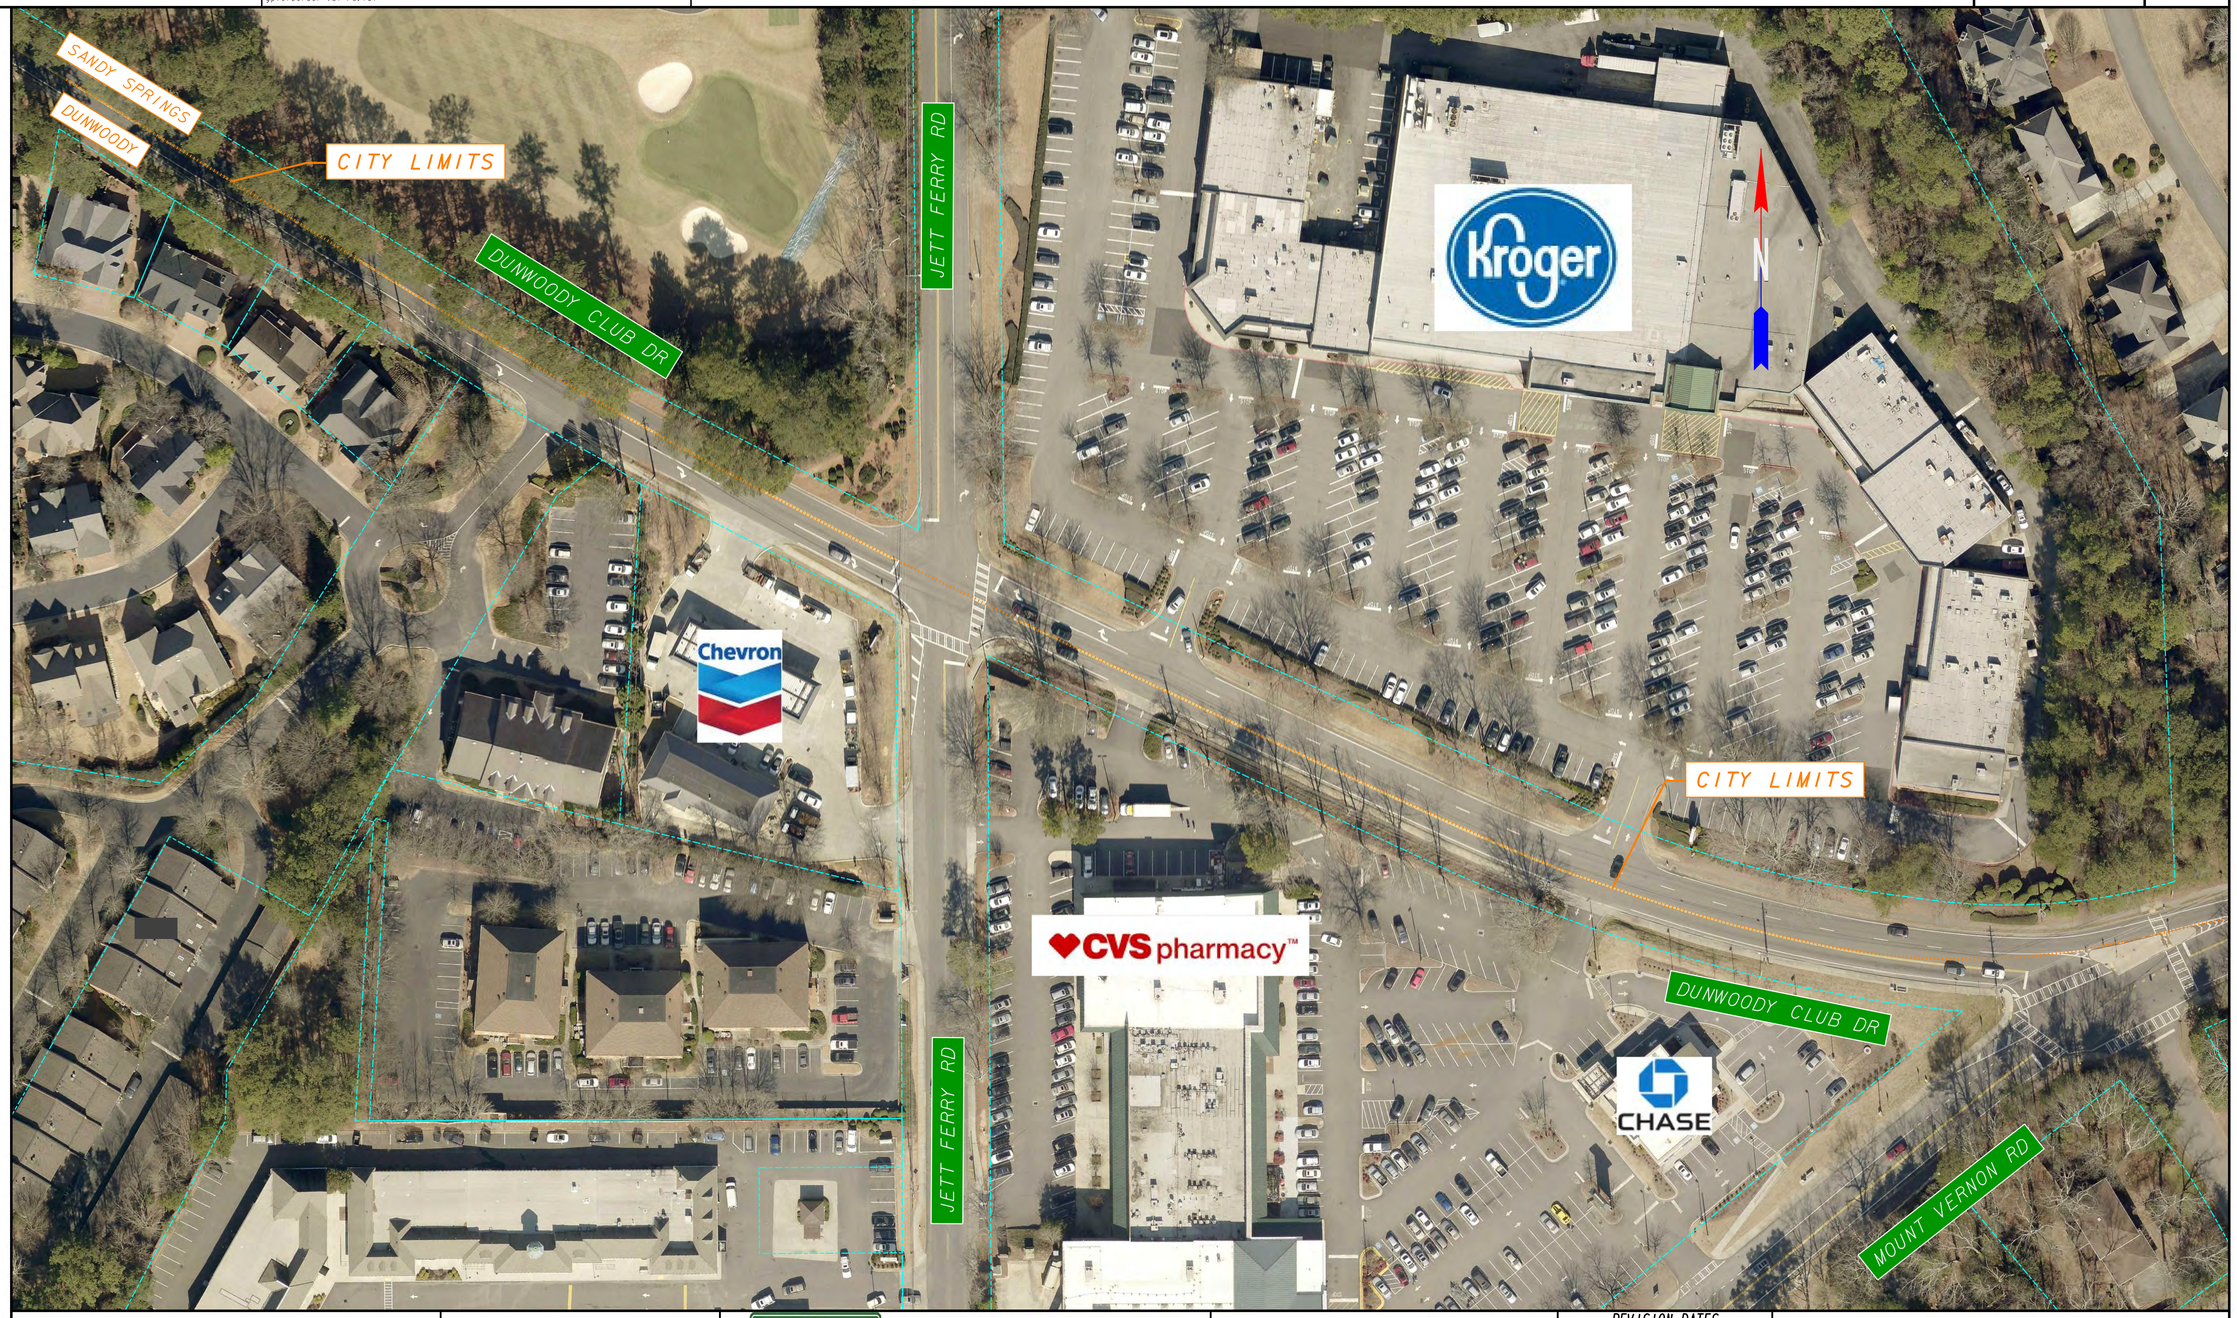

CALYX ENGINEERS + CONSULTANTS

City of Dunwoody Georgia

SANDY SPRINGS GEORGIA PROJECT FUNDED BY T-SPLOST IN COOPERATION WITH FULTON COUNTY

SANDY SPRINGS GEORGIA

SCALE IN FEET
0 50 100 200

REVISION DATES		

INTERSECTION IMPROVEMENTS
DUNWOODY CLUB AT JETT FERRY RD
NO BUILD ALTERNATE

CHECKED:		DATE:		PROJECT No.
BACKCHECKED:		DATE:		TS116
CORRECTED:		DATE:		
VERIFIED:		DATE:		

4/28/2016 GPLN